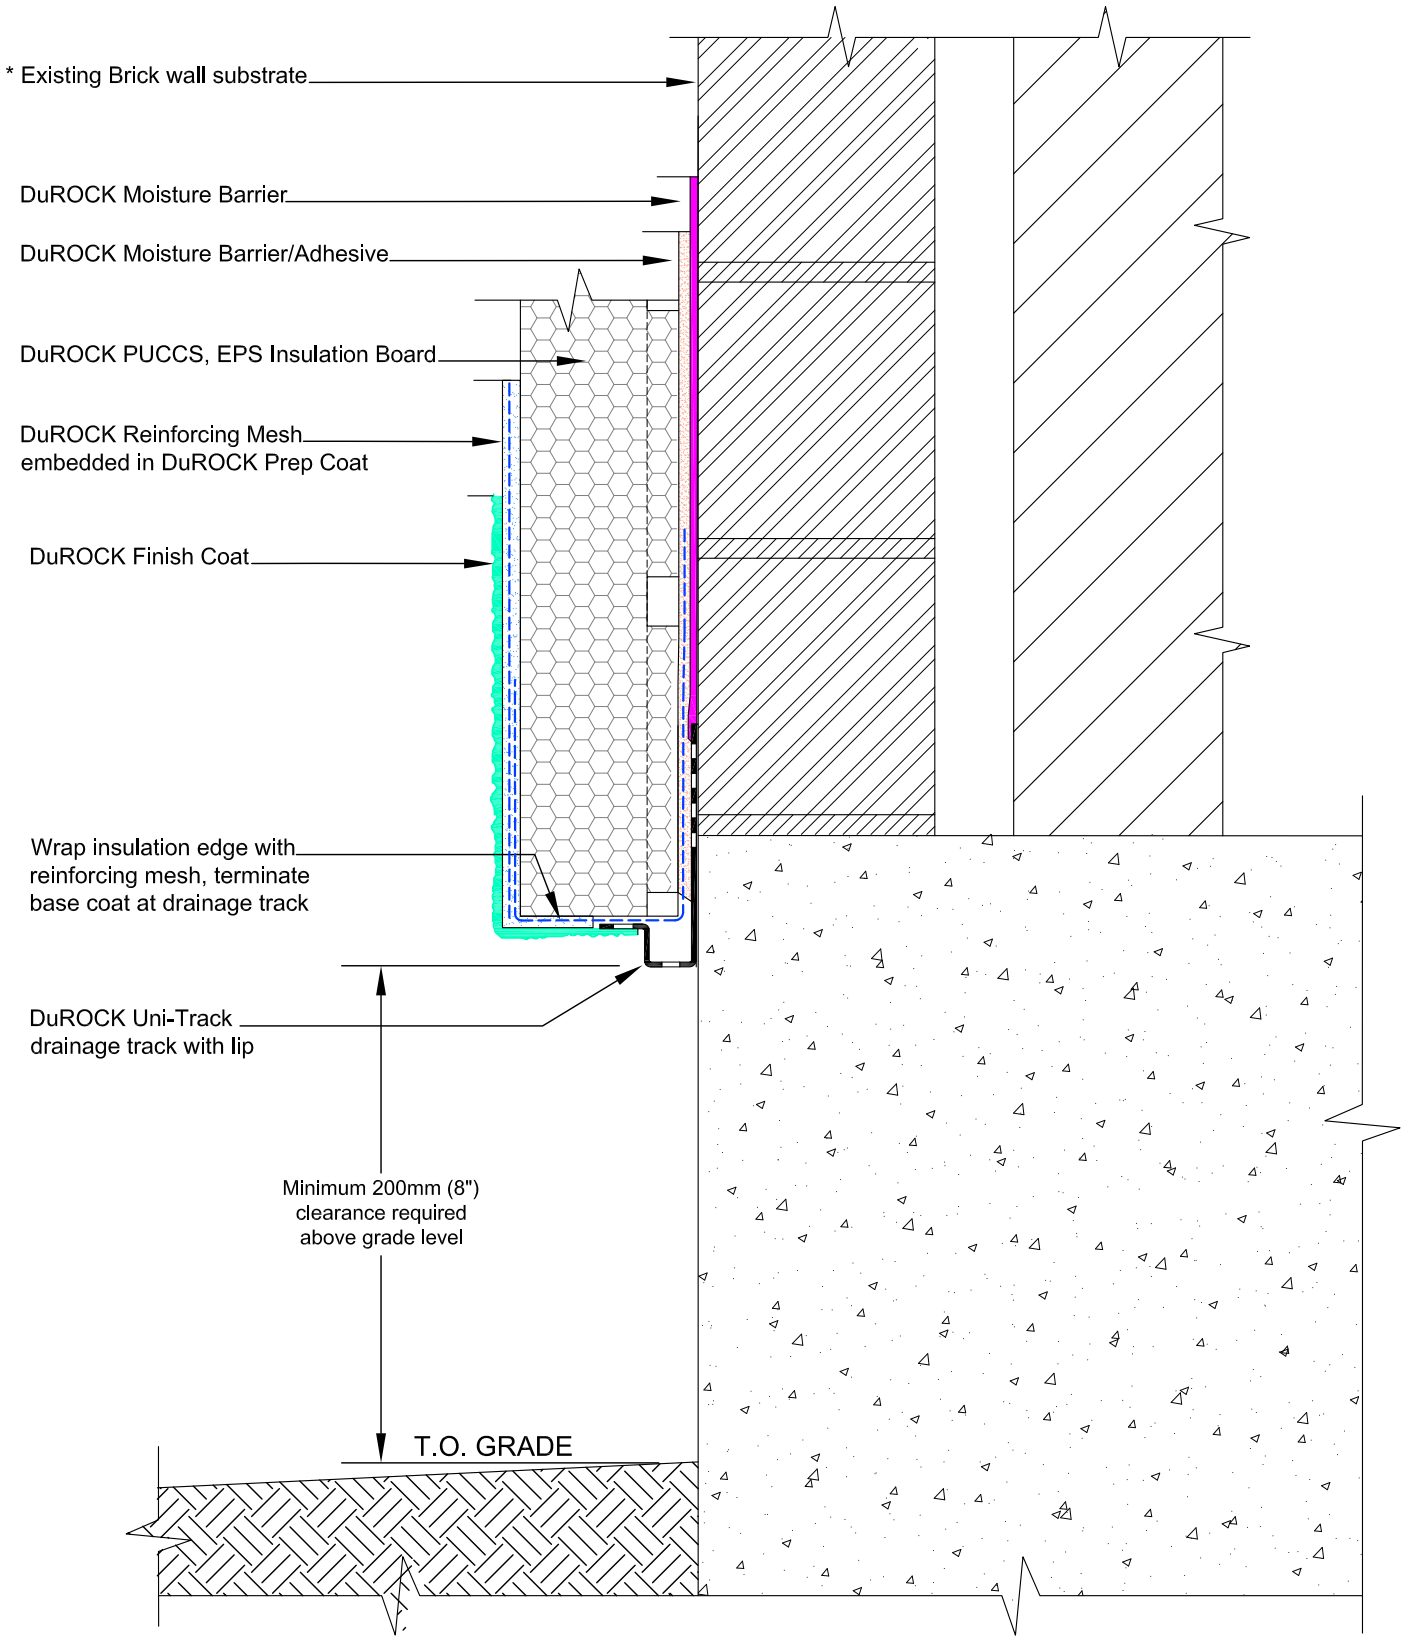


(* by others)

DuROCK SYSTEM:

**DuROCK PUCCS for Existing Brick Building**

DRAWING TITLE:

# TERMINATION AT GRADE

This detail complements the corresponding system specification and illustrates the system configuration for the depicted construction. Visit www.durock.com for the latest revisions and contact DuROCK for project-specific details to suit conditions other than those depicted. DuROCK assumes no liability for the architecture, design, engineering, or workmanship of any project.

DuROCK
Alfacing International Limited
101-B ROYTEC ROAD
WOODBRIDGE , ONTARIO
TEL : (905) 856-0133, FAX : (905) 856-9654
www.durock.com
ARCHITECTURAL FINISHING SYSTEMS

| | |
|---|---|
| LAST REVISE: | MAY 2021 |
| ISSUED: | MAR 2007 |
| DRAWN: | RIZ |
| SCALE: | NTS |

PUCCS-EBB

**D-06**