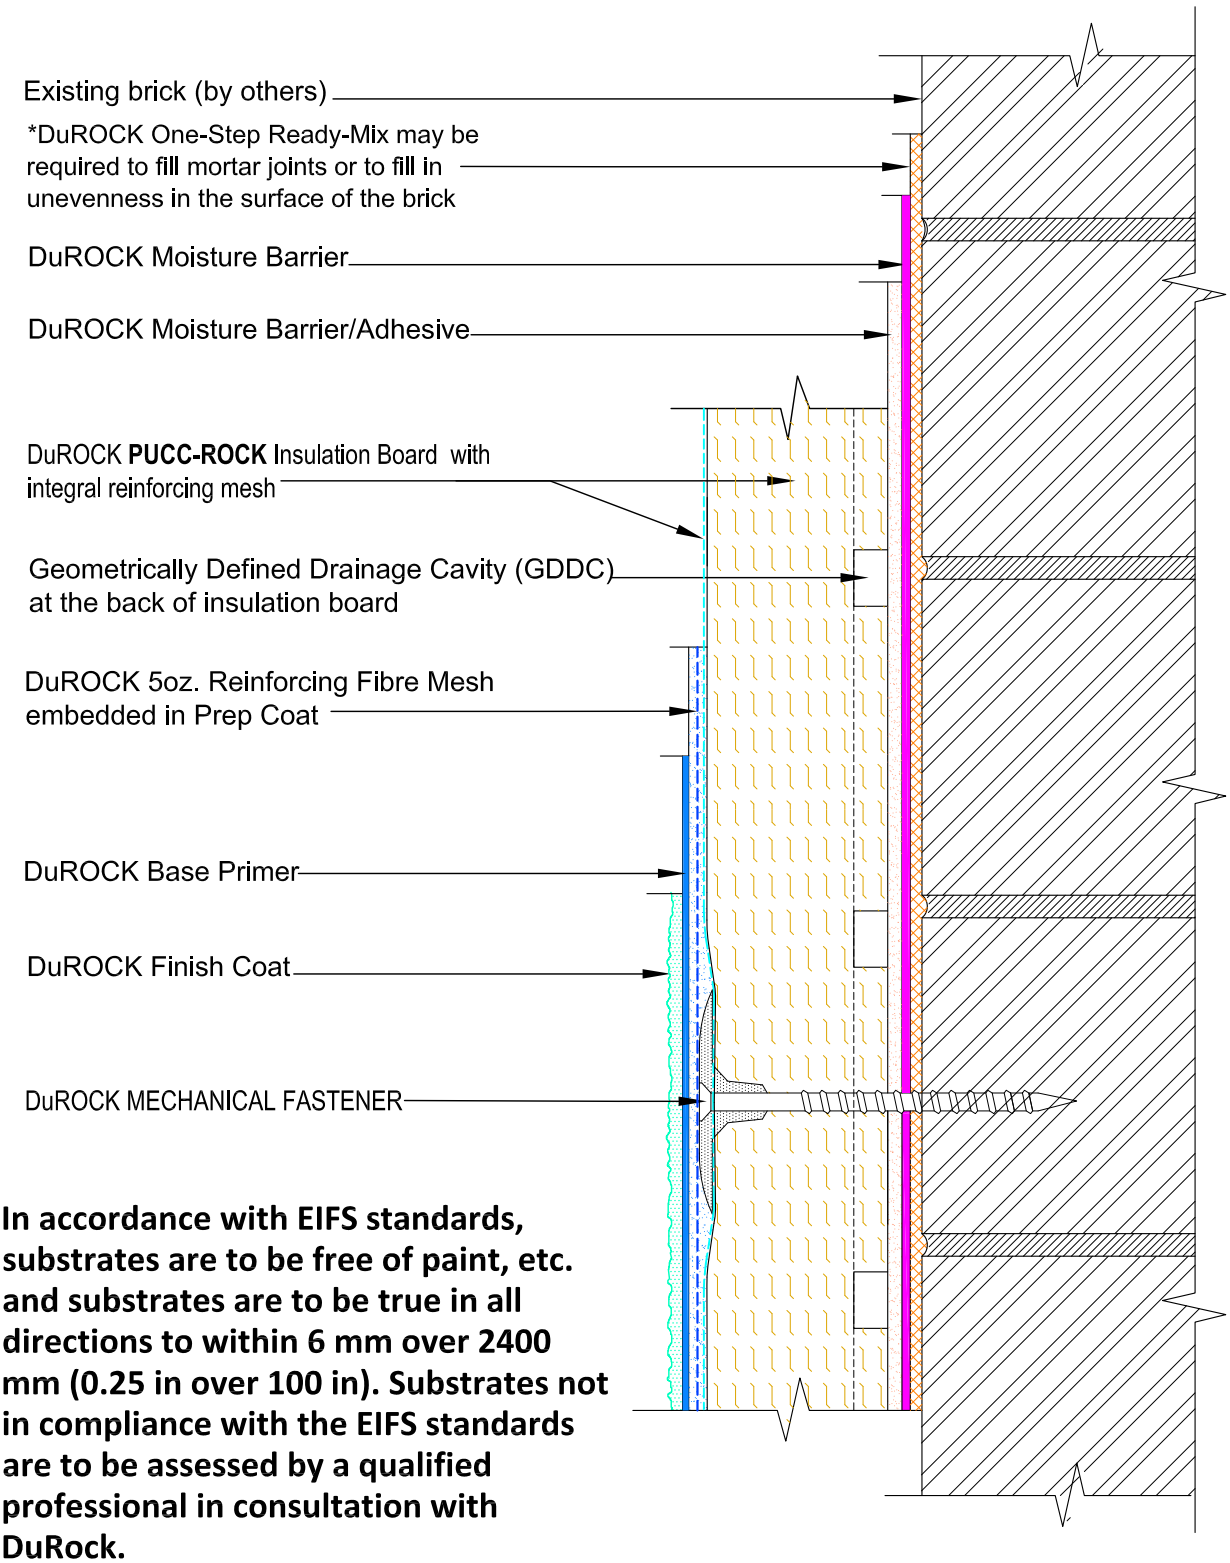

In accordance with EIFS standards, substrates are to be free of paint, etc. and substrates are to be true in all directions to within 6 mm over 2400 mm (0.25 in over 100 in). Substrates not in compliance with the EIFS standards are to be assessed by a qualified professional in consultation with DuRock.

DuROCK SYSTEM:

DuROCK PUCCS-NC for Existing Brick Buildings

DRAWING TITLE:

PUCCS-NC
STANDARD SECTION DETAIL

This detail complements the corresponding system specification and illustrates the system configuration for the depicted construction. Visit www.durock.com for the latest revisions and contact DuROCK for project-specific details to suit conditions other than those depicted. DuROCK assumes no liability for the architecture, design, engineering, or workmanship of any project.

DuROCK
Alfacing International Limited
101-B ROYTEC ROAD
WOODBRIDGE , ONTARIO
TEL : (905) 856-0133, FAX : (905) 856-9654
www.durock.com
ARCHITECTURAL FINISHING SYSTEMS

LAST REVISE:	MAY 2021
ISSUED:	OCT 2019
DRAWN:	FARZAM
SCALE:	NTS

PUCCS-NC/EBB
COVER

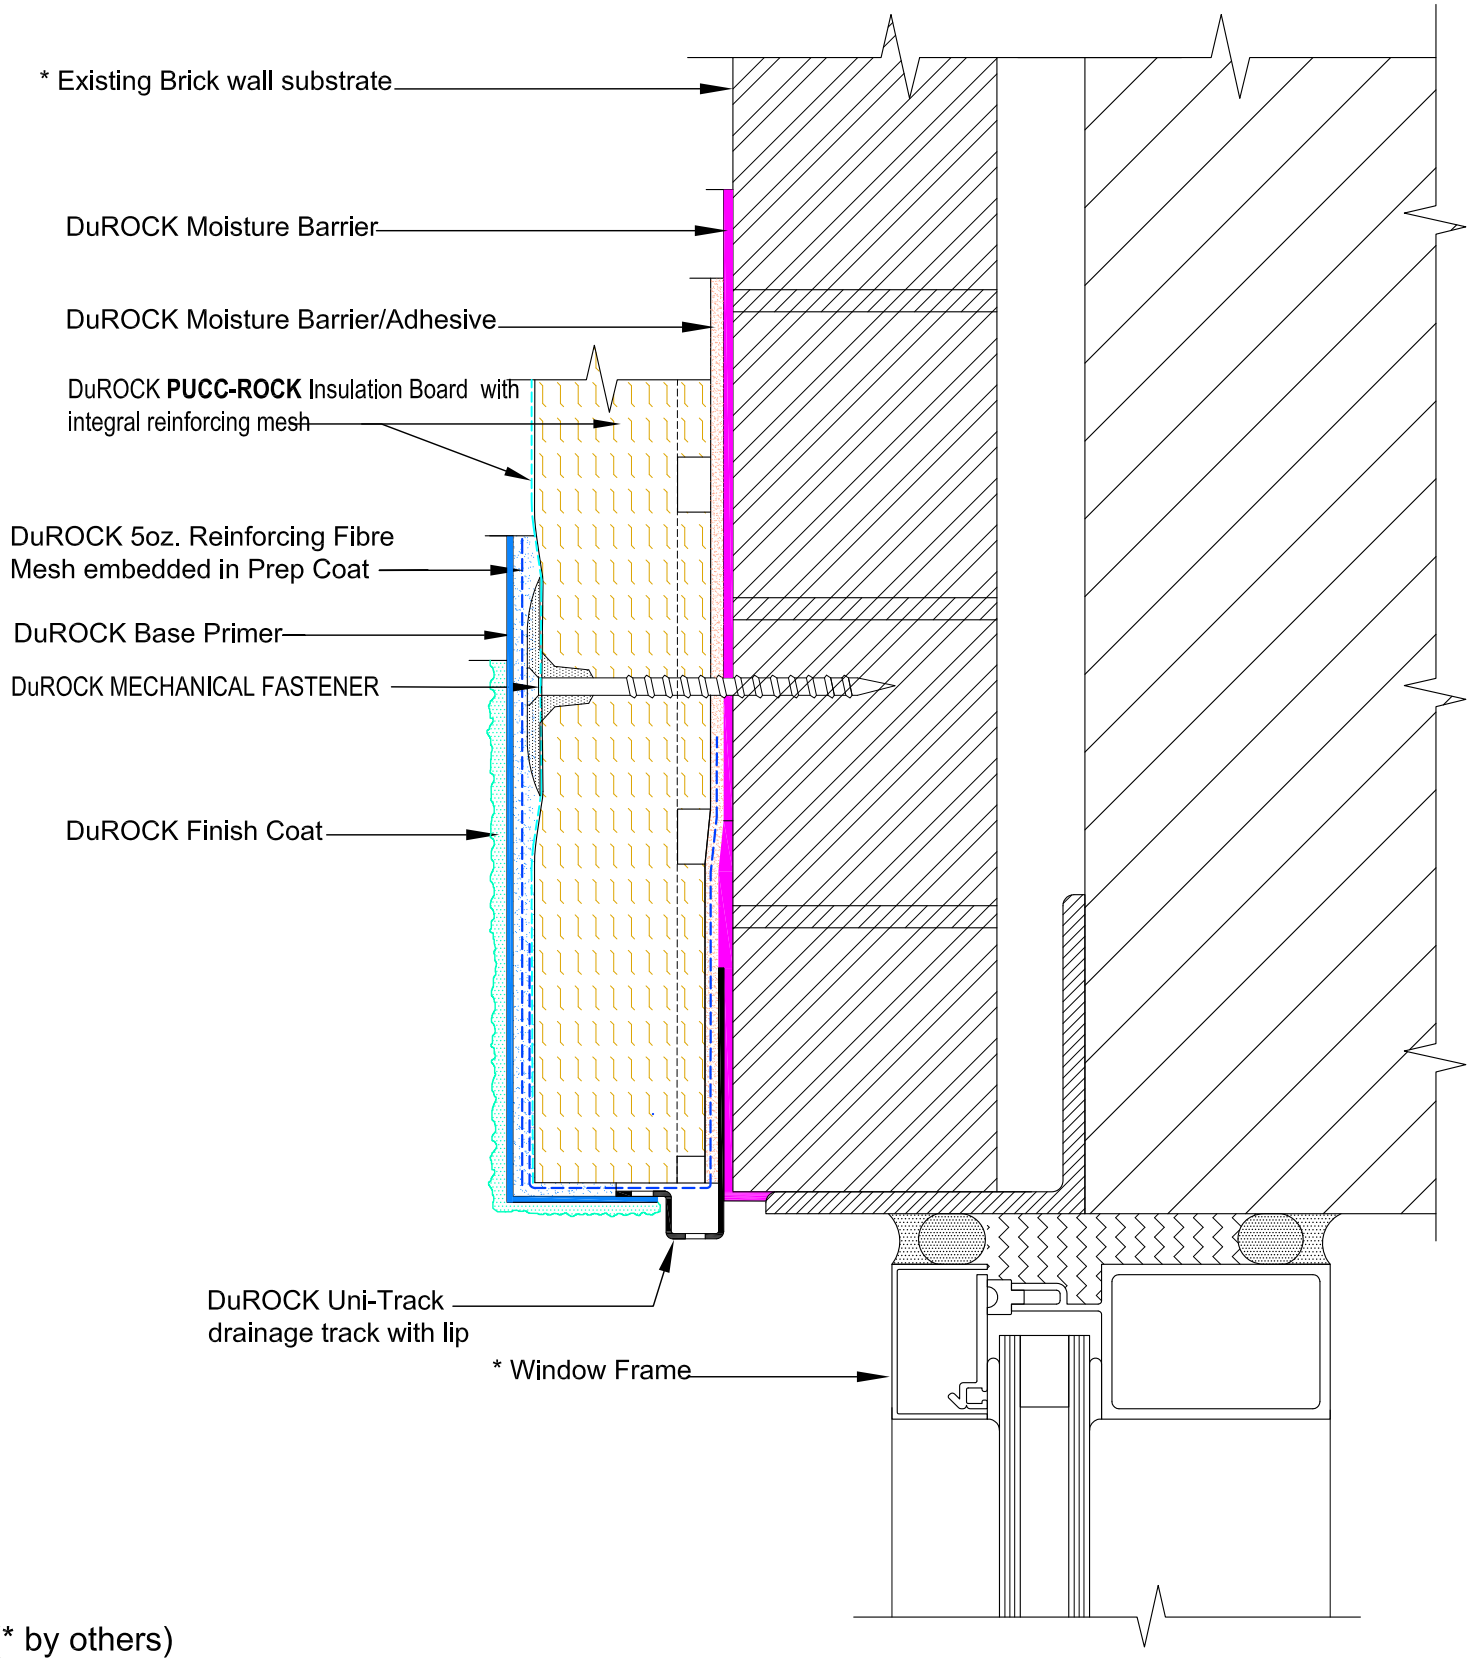

(* by others)

DuROCK SYSTEM:
DuROCK PUCCS-NC for Existing Brick Building

DRAWING TITLE:
EIFS AT WINDOW HEADER

This detail complements the corresponding system specification and illustrates the system configuration for the depicted construction. Visit www.durock.com for the latest revisions and contact DuROCK for project-specific details to suit conditions other than those depicted. DuROCK assumes no liability for the architecture, design, engineering, or workmanship of any project.

DuROCK
Alfacing International Limited
101-B ROYTEC ROAD
WOODBRIDGE , ONTARIO
TEL : (905) 856-0133, FAX : (905) 856-9654
www.durock.com
ARCHITECTURAL FINISHING SYSTEMS

LAST REVISE:	MAY 2021
ISSUED:	OCT 2019
DRAWN:	FARZAM
SCALE:	NTS

PUCCS-NC/EBB
D-01

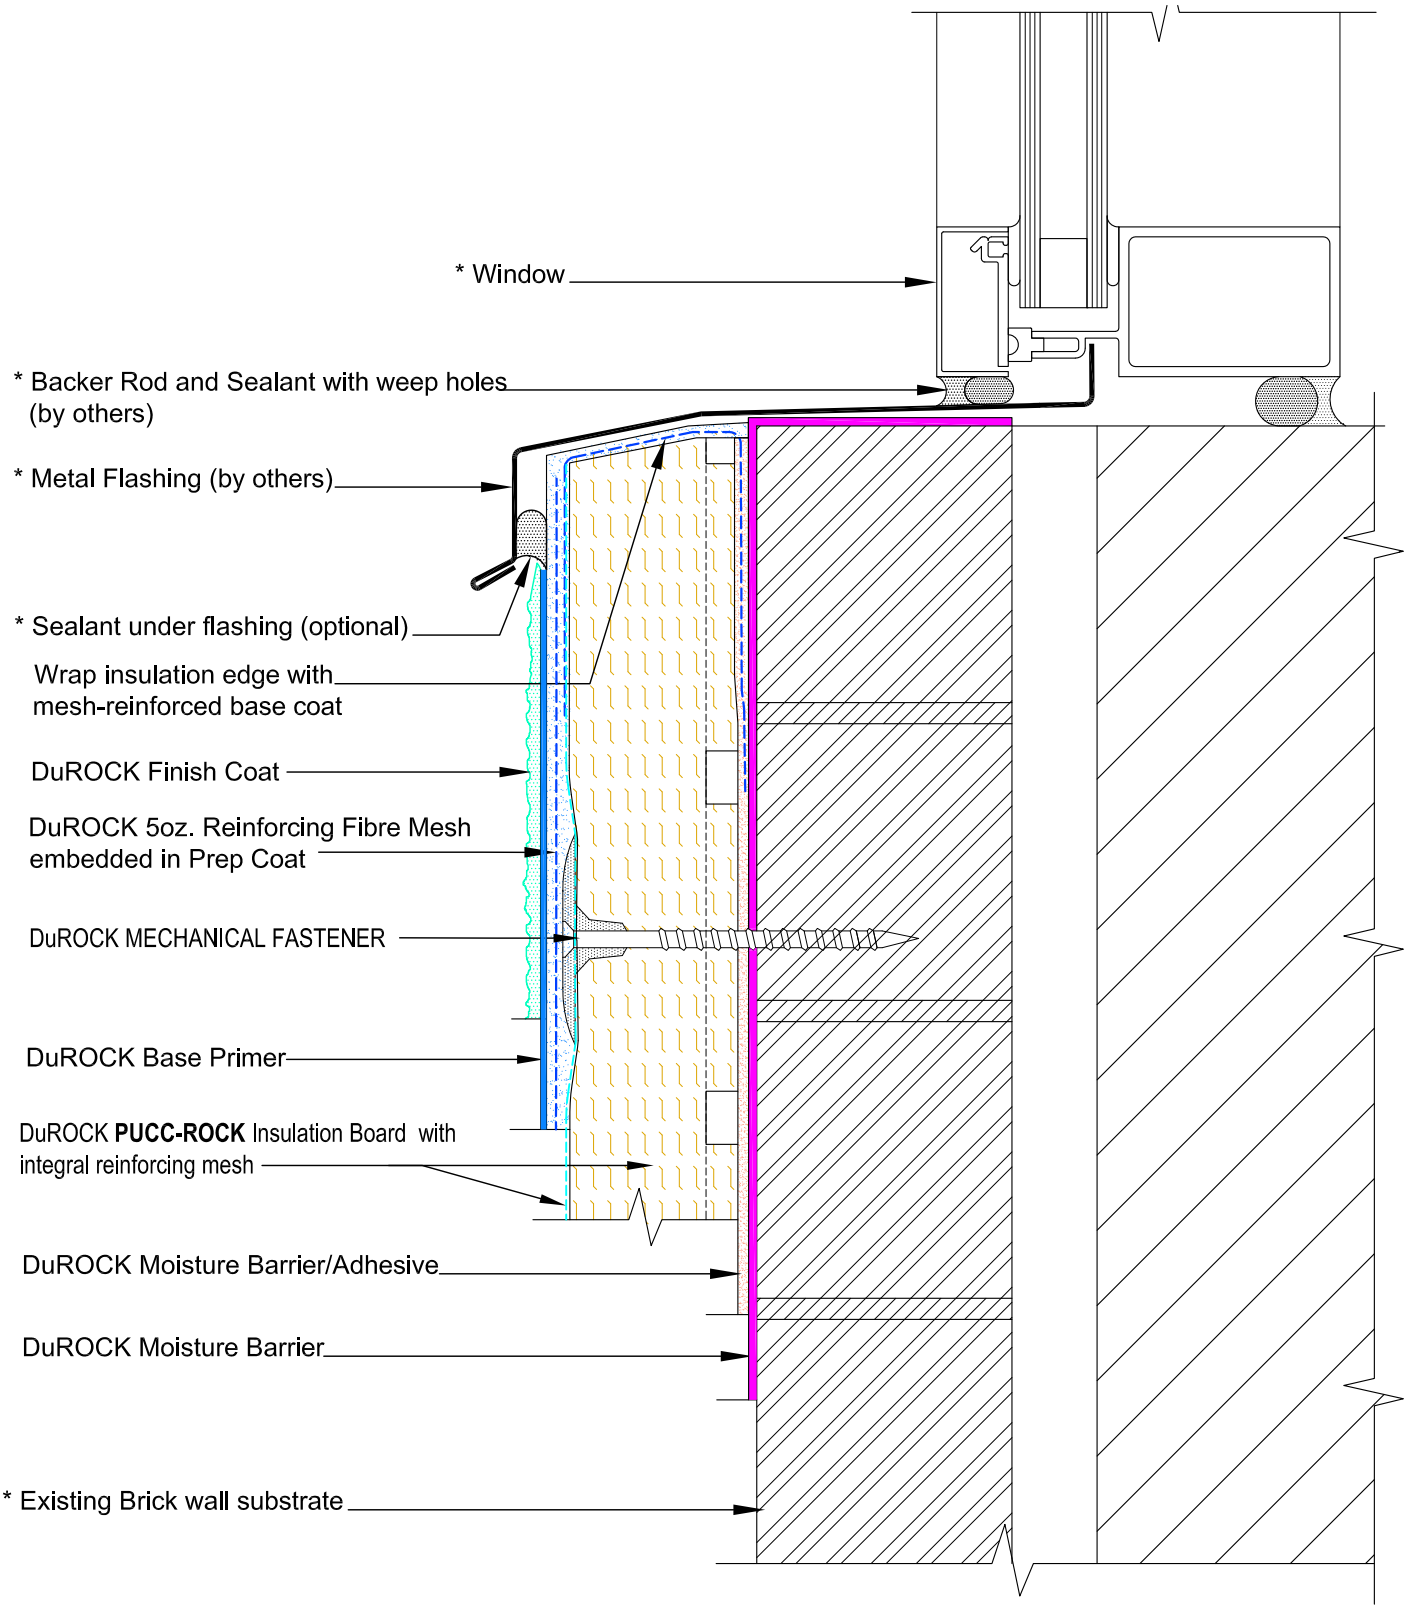

(* by others)

DuROCK SYSTEM:

DuROCK PUCCS-NC for Existing Brick Building

DRAWING TITLE:

EIFS AT WINDOW SILL

This detail complements the corresponding system specification and illustrates the system configuration for the depicted construction. Visit www.durock.com for the latest revisions and contact DuROCK for project-specific details to suit conditions other than those depicted. DuROCK assumes no liability for the architecture, design, engineering, or workmanship of any project.

DuROCK
Alfacing International Limited
101-B ROYTEC ROAD
WOODBRIDGE , ONTARIO
TEL : (905) 856-0133, FAX : (905) 856-9654
www.durock.com
ARCHITECTURAL FINISHING SYSTEMS

LAST REVISE:	MAY 2021
ISSUED:	OCT 2019
DRAWN:	FARZAM
SCALE:	NTS

PUCCS-NC/EBB

D-02

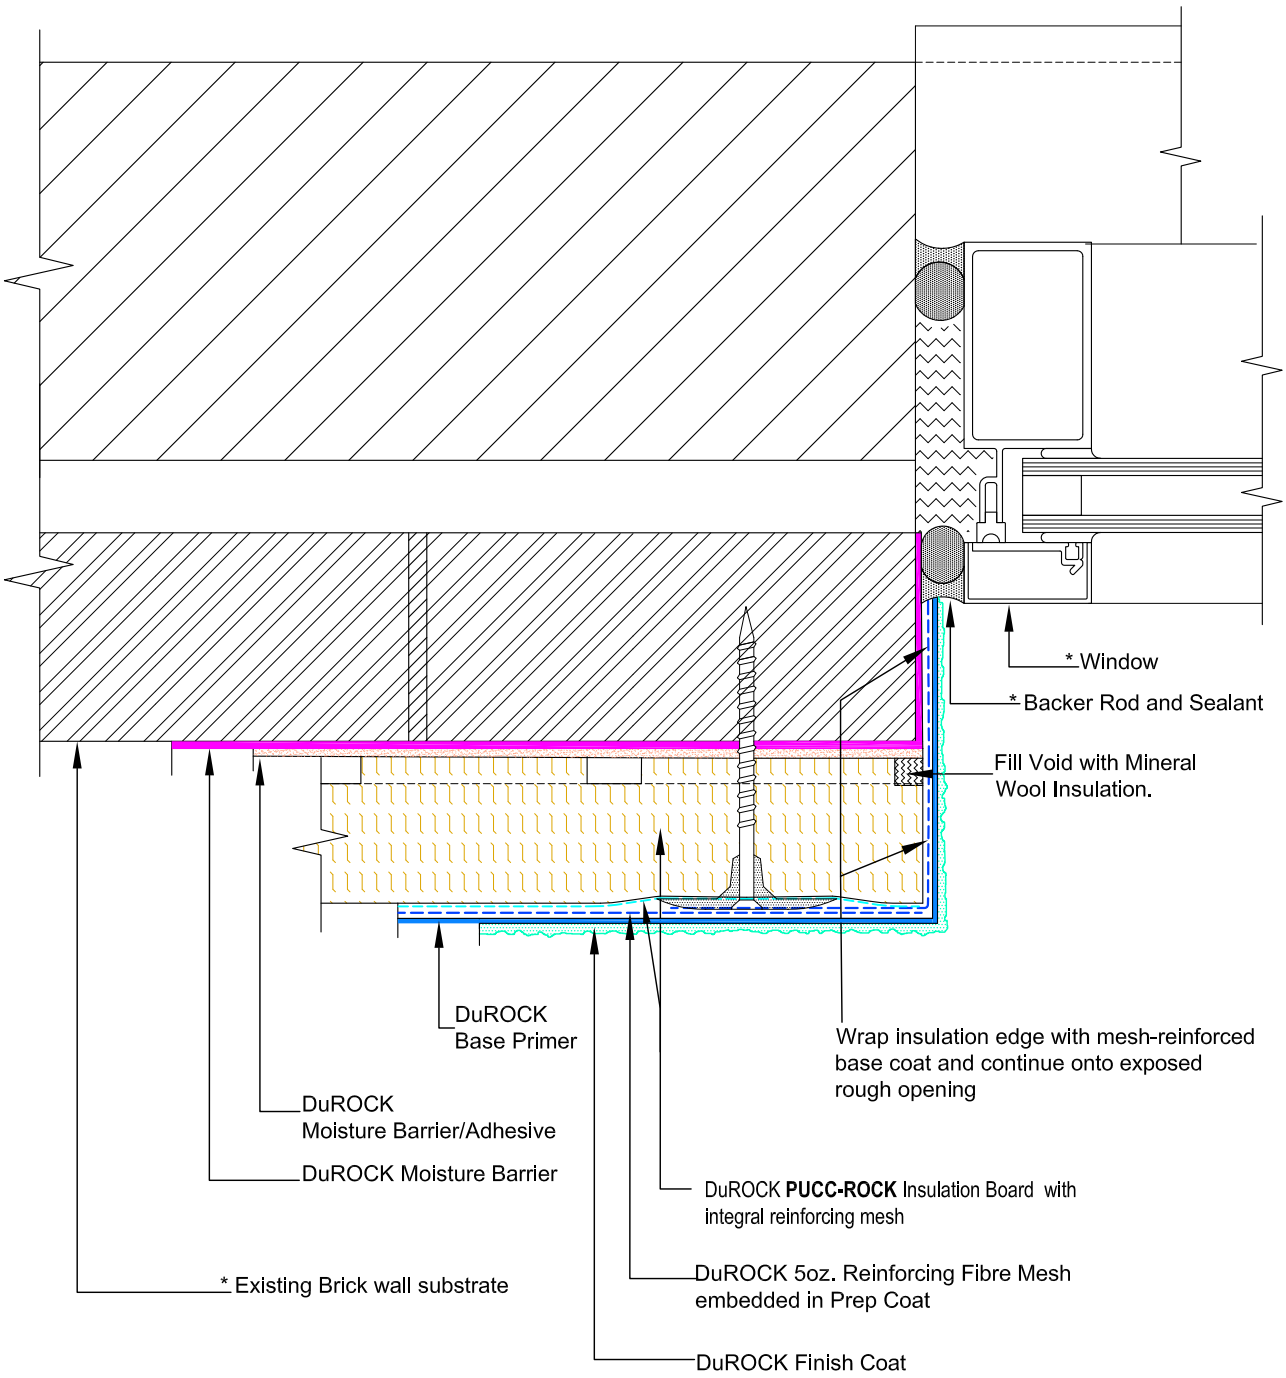

(* by others)

DuROCK SYSTEM:

DoROCK PUCCS-NC for Existing Brick Building

DRAWING TITLE:

WINDOW JAMB (PLAN DETAIL)

This detail complements the corresponding system specification and illustrates the system configuration for the depicted construction. Visit www.durock.com for the latest revisions and contact DuROCK for project-specific details to suit conditions other than those depicted. DuROCK assumes no liability for the architecture, design, engineering, or workmanship of any project.

DuROCK
Alfacing International Limited
101-B ROYTEC ROAD
WOODBRIDGE , ONTARIO
TEL : (905) 856-0133, FAX : (905) 856-9654
www.durock.com
ARCHITECTURAL FINISHING SYSTEMS

LAST REVISE:	MAY 2021
ISSUED:	OCT 2019
DRAWN:	FARZAM
SCALE:	NTS

PUCCS-NC/EBB

D-03

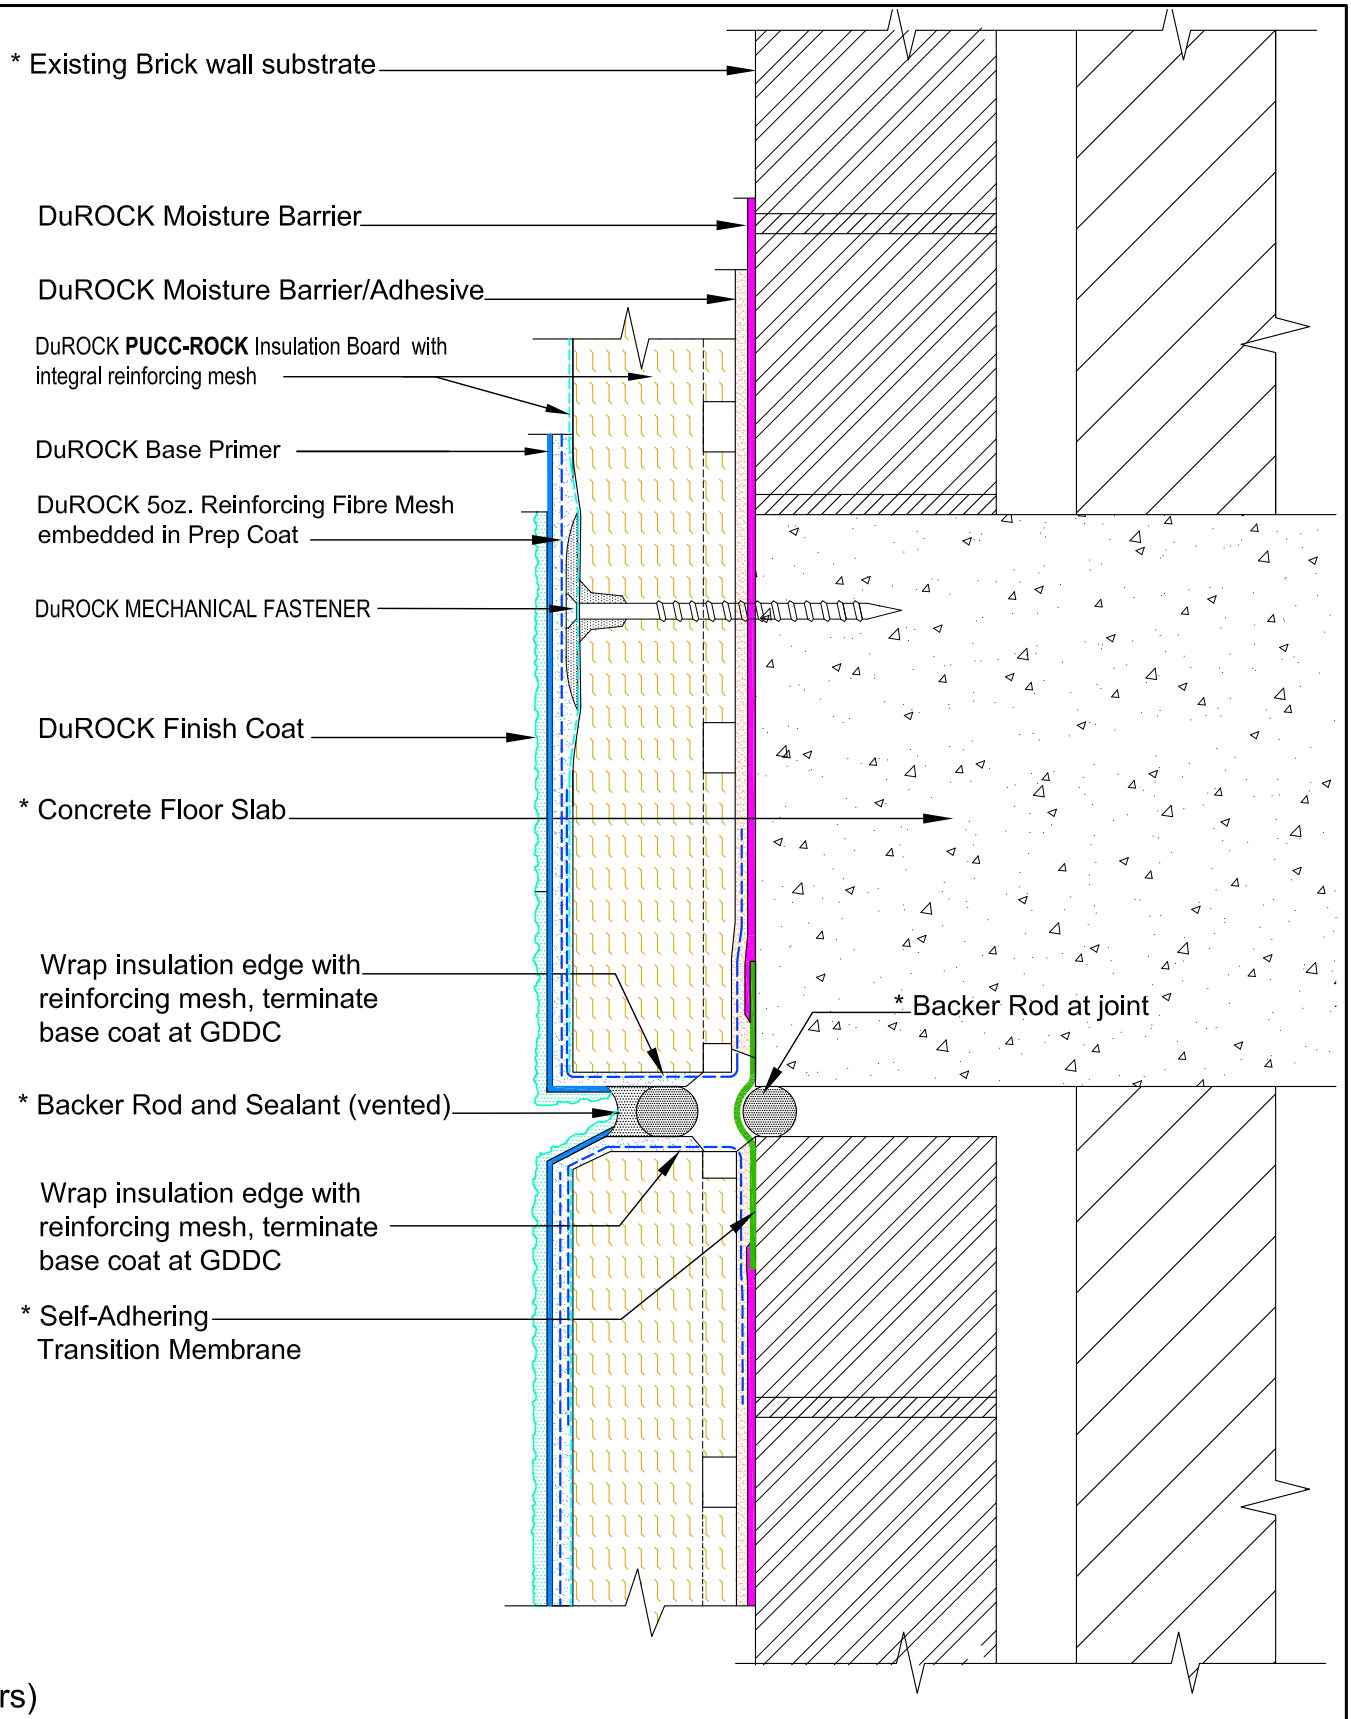

(* by others)

DuROCK SYSTEM:

DoRUCK PUCCS-NC for Existing Brick Building

DRAWING TITLE:

HORIZONTAL EXPANSION JOINT
(SEALED OPTION)

This detail complements the corresponding system specification and illustrates the system configuration for the depicted construction. Visit www.durock.com for the latest revisions and contact DuROCK for project-specific details to suit conditions other than those depicted. DuROCK assumes no liability for the architecture, design, engineering, or workmanship of any project.

DuROCK
Alfacing International Limited
101-B ROYTEC ROAD
WOODBRIDGE , ONTARIO
TEL : (905) 856-0133, FAX : (905) 856-9654
www.durock.com
ARCHITECTURAL FINISHING SYSTEMS

LAST REVISE:	MAY 2021
ISSUED:	OCT 2019
DRAWN:	FARZAM
SCALE:	NTS

PUCCS-NC/EBB

D-04

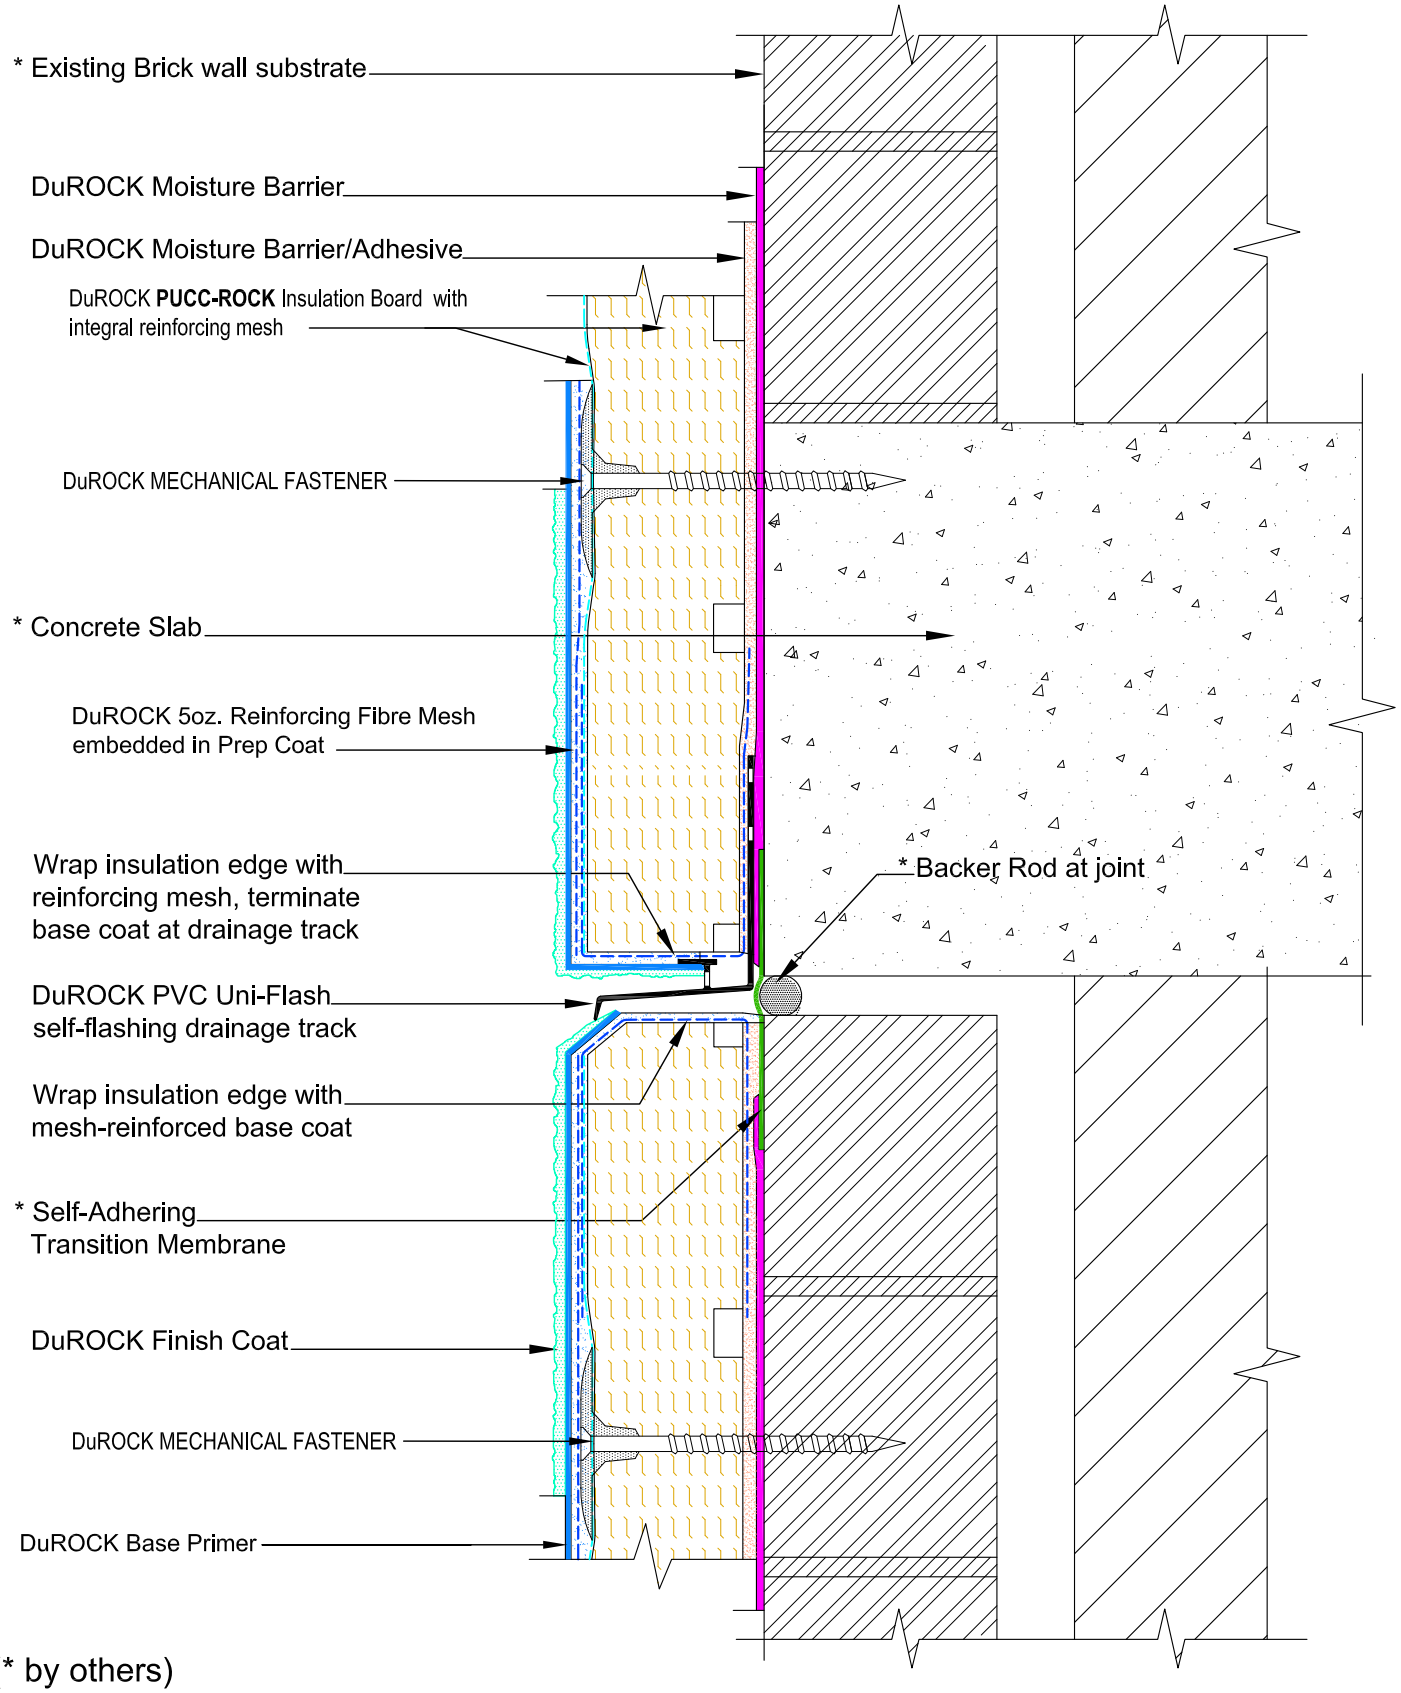

(* by others)

DuROCK SYSTEM:

DuROCK PUCCS-NC for Existing Brick Building

DRAWING TITLE:

HORIZONTAL EXPANSION JOINT
(DRAINED OPTION)

This detail complements the corresponding system specification and illustrates the system configuration for the depicted construction. Visit www.durock.com for the latest revisions and contact DuROCK for project-specific details to suit conditions other than those depicted. DuROCK assumes no liability for the architecture, design, engineering, or workmanship of any project.

DuROCK
Alfacing International Limited
101-B ROYTEC ROAD
WOODBRIDGE , ONTARIO
TEL : (905) 856-0133, FAX : (905) 856-9654
www.durock.com
ARCHITECTURAL FINISHING SYSTEMS

LAST REVISE:	MAY 2021
ISSUED:	OCT 2019
DRAWN:	FARZAM
SCALE:	NTS

PUCCS-NC/EBB

D-05

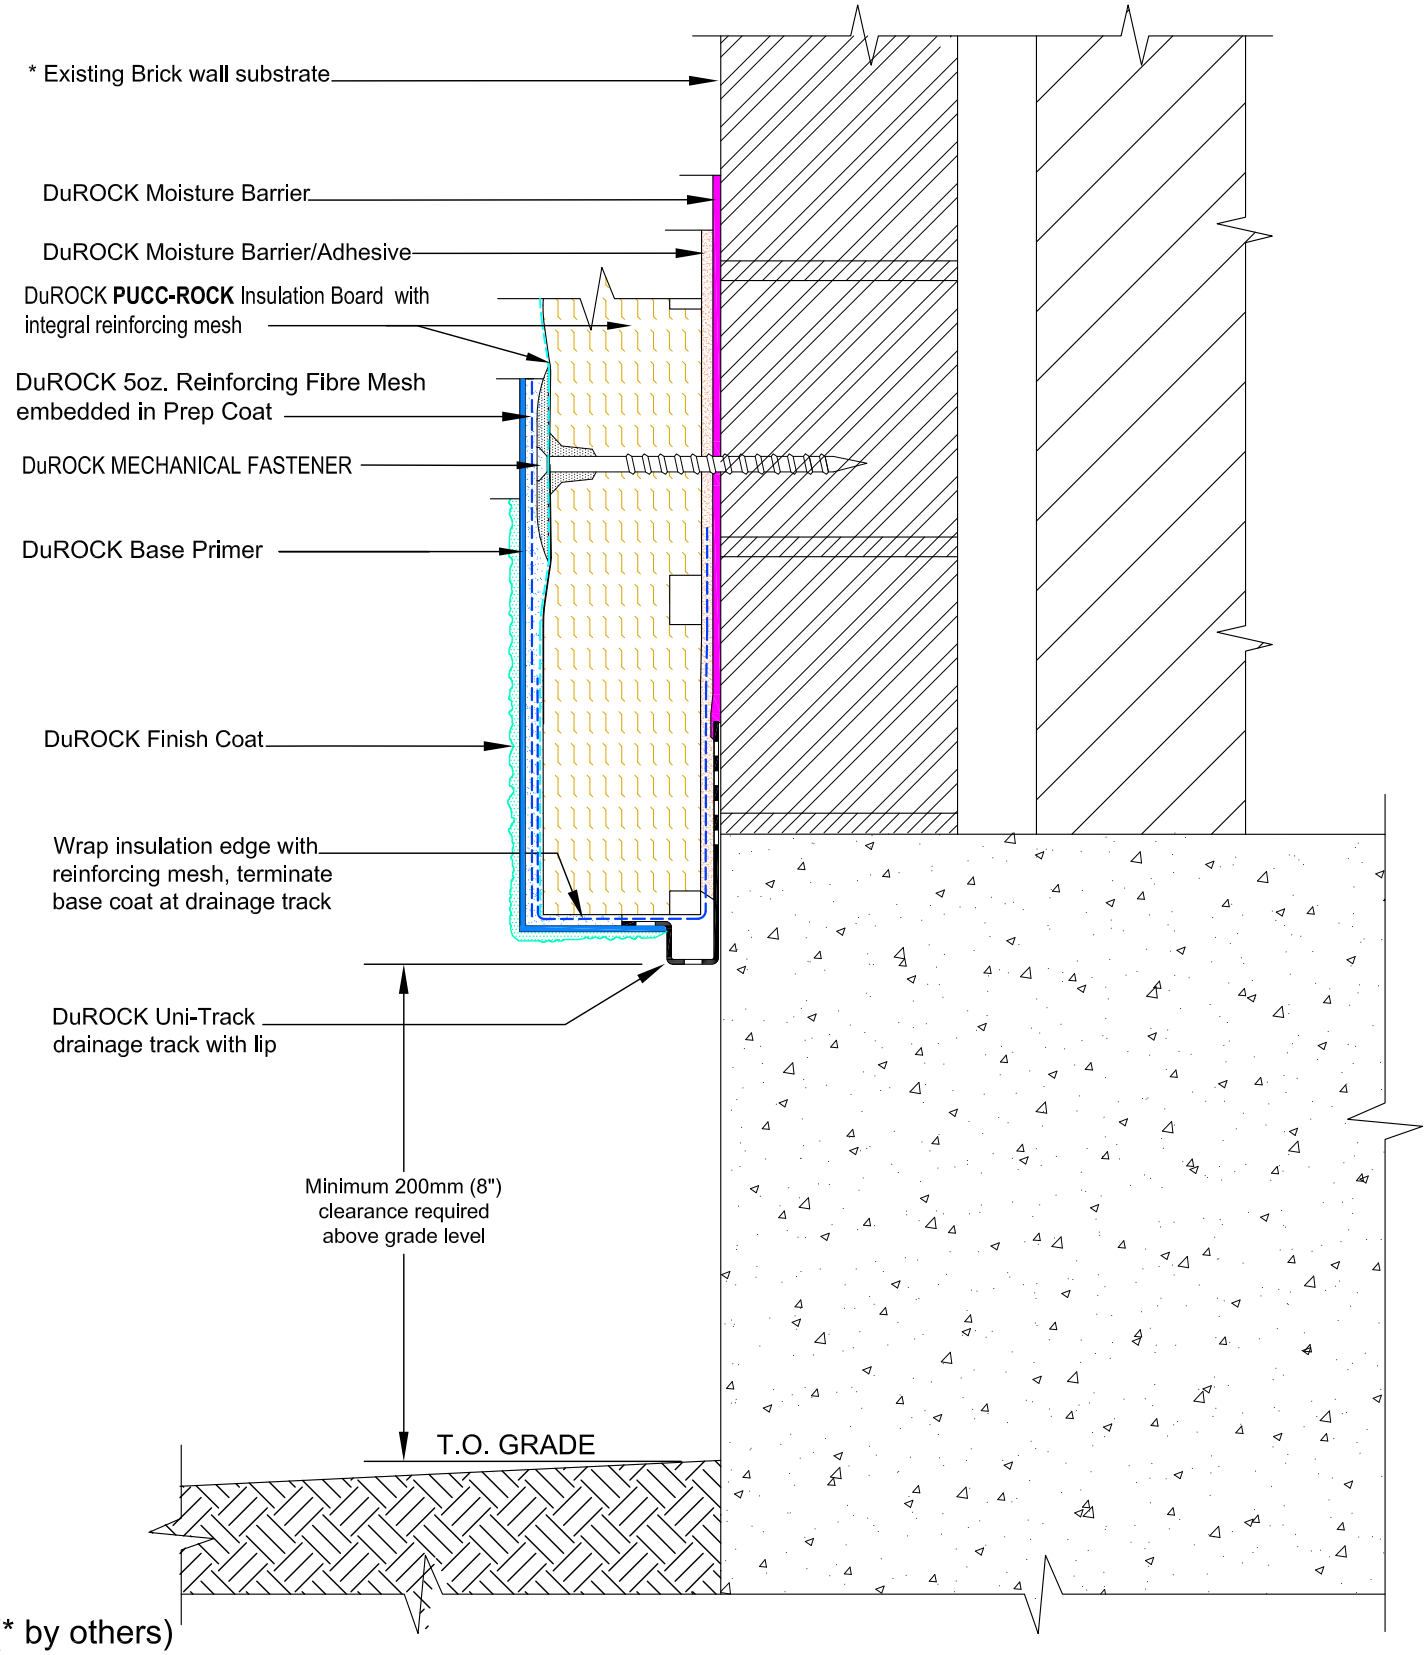

DuROCK SYSTEM:

DuROCK PUCCS-NC for Existing Brick Building

DRAWING TITLE:

TERMINATION AT GRADE

This detail complements the corresponding system specification and illustrates the system configuration for the depicted construction. Visit www.durock.com for the latest revisions and contact DuROCK for project-specific details to suit conditions other than those depicted. DuROCK assumes no liability for the architecture, design, engineering, or workmanship of any project.

DuROCK
Alfacing International Limited
101-B ROYTEC ROAD
WOODBRIDGE , ONTARIO
TEL : (905) 856-0133, FAX : (905) 856-9654
www.durock.com
ARCHITECTURAL FINISHING SYSTEMS

LAST REVISE:	MAY 2021
ISSUED:	MAR 2007
DRAWN:	FARZAM
SCALE:	NTS

PUCCS-NC/EBB

D-06

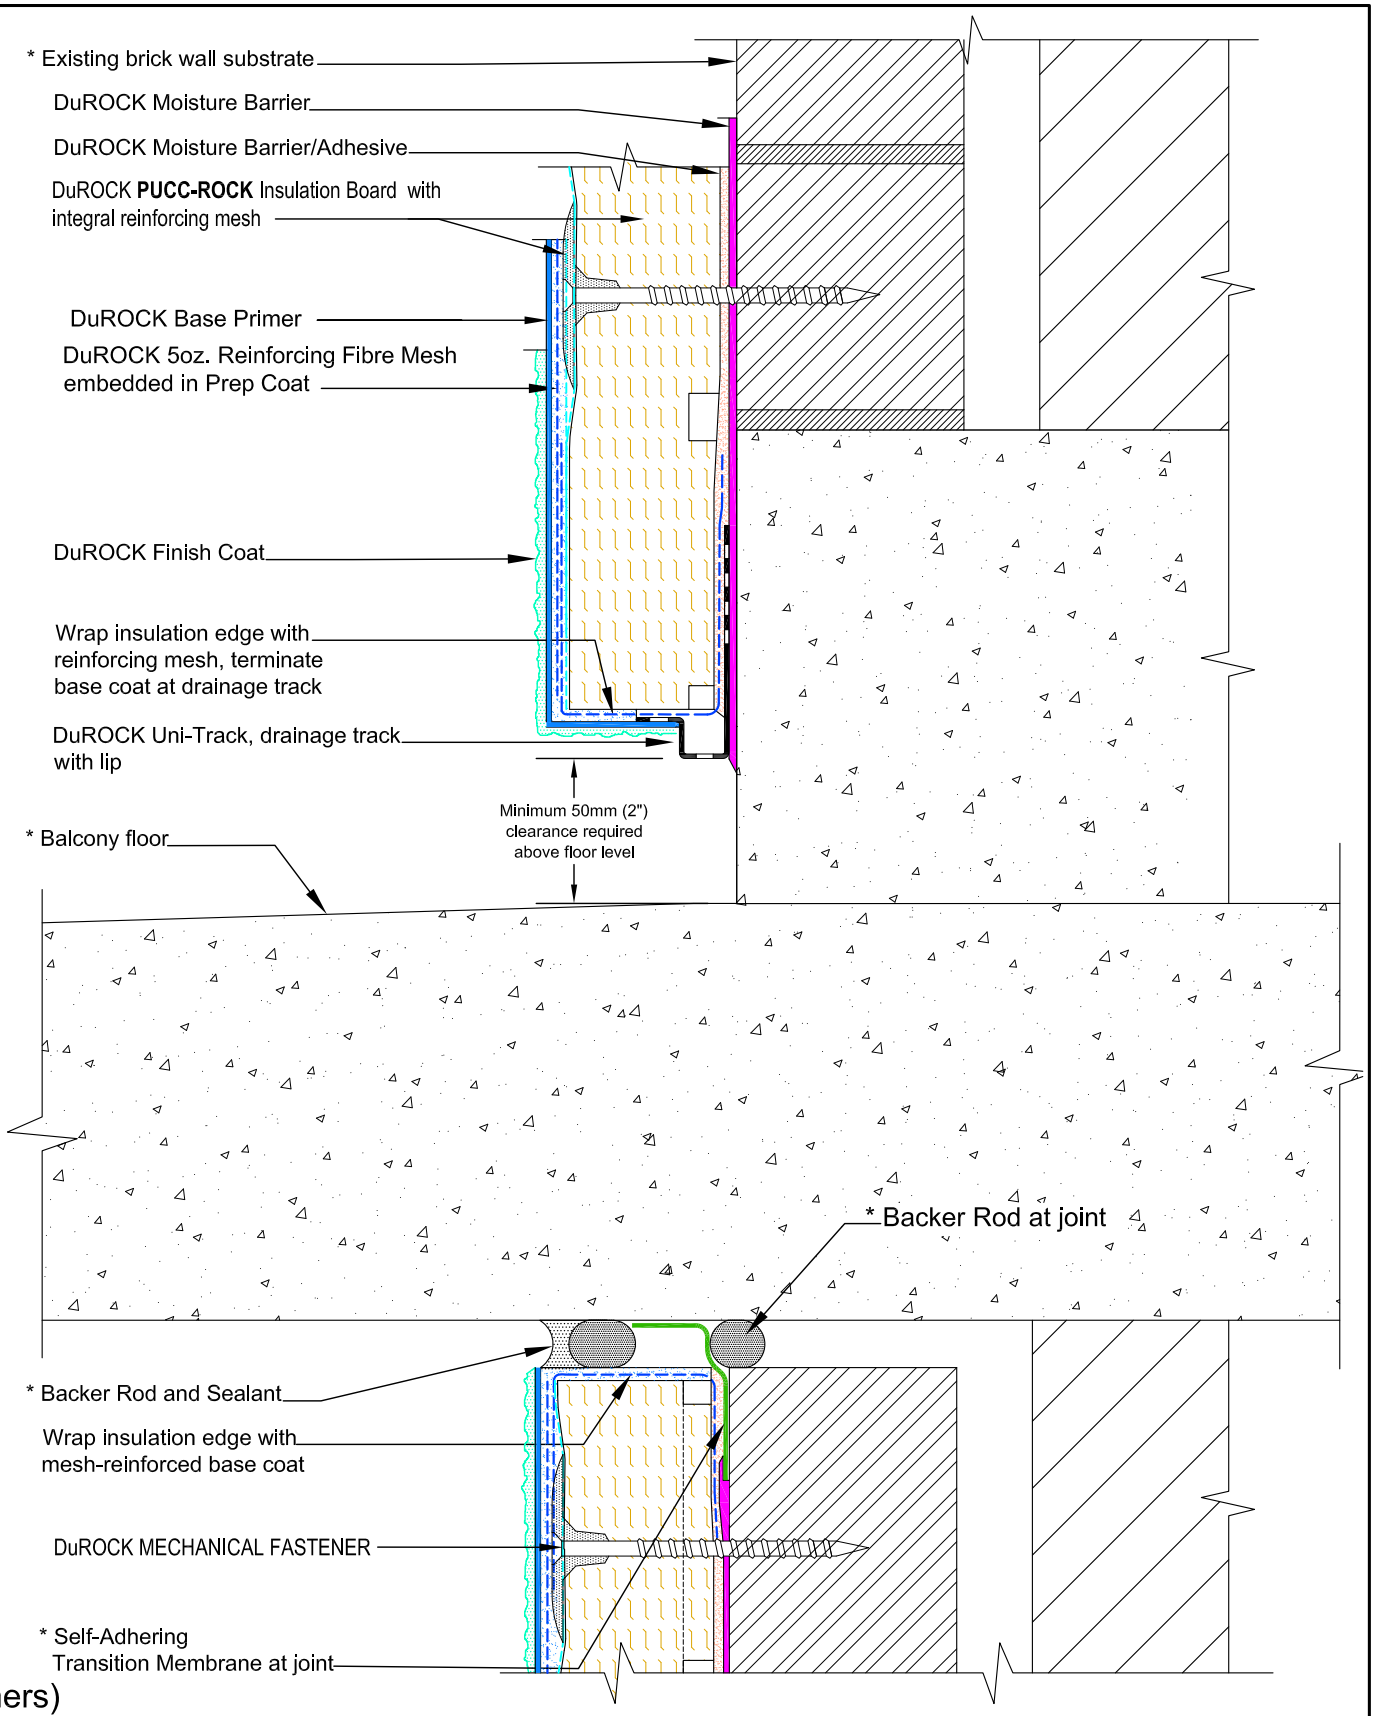

(* by others)

DuROCK SYSTEM:

DuROCK PUCCS-NC for Existing Brick Building

DRAWING TITLE:

TERMINATION AT BALCONY SLAB
(ABOVE AND BELOW THE SLAB)

This detail complements the corresponding system specification and illustrates the system configuration for the depicted construction. Visit www.durock.com for the latest revisions and contact DuROCK for project-specific details to suit conditions other than those depicted. DuROCK assumes no liability for the architecture, design, engineering, or workmanship of any project.

DuROCK
Alfacing International Limited
101-B ROYTEC ROAD
WOODBRIDGE , ONTARIO
TEL : (905) 856-0133, FAX : (905) 856-9654
www.durock.com
ARCHITECTURAL FINISHING SYSTEMS

LAST REVISE:	MAY 2021
ISSUED:	OCT 2019
DRAWN:	FARZAM
SCALE:	NTS

PUCCS-NC/EBB
D-07

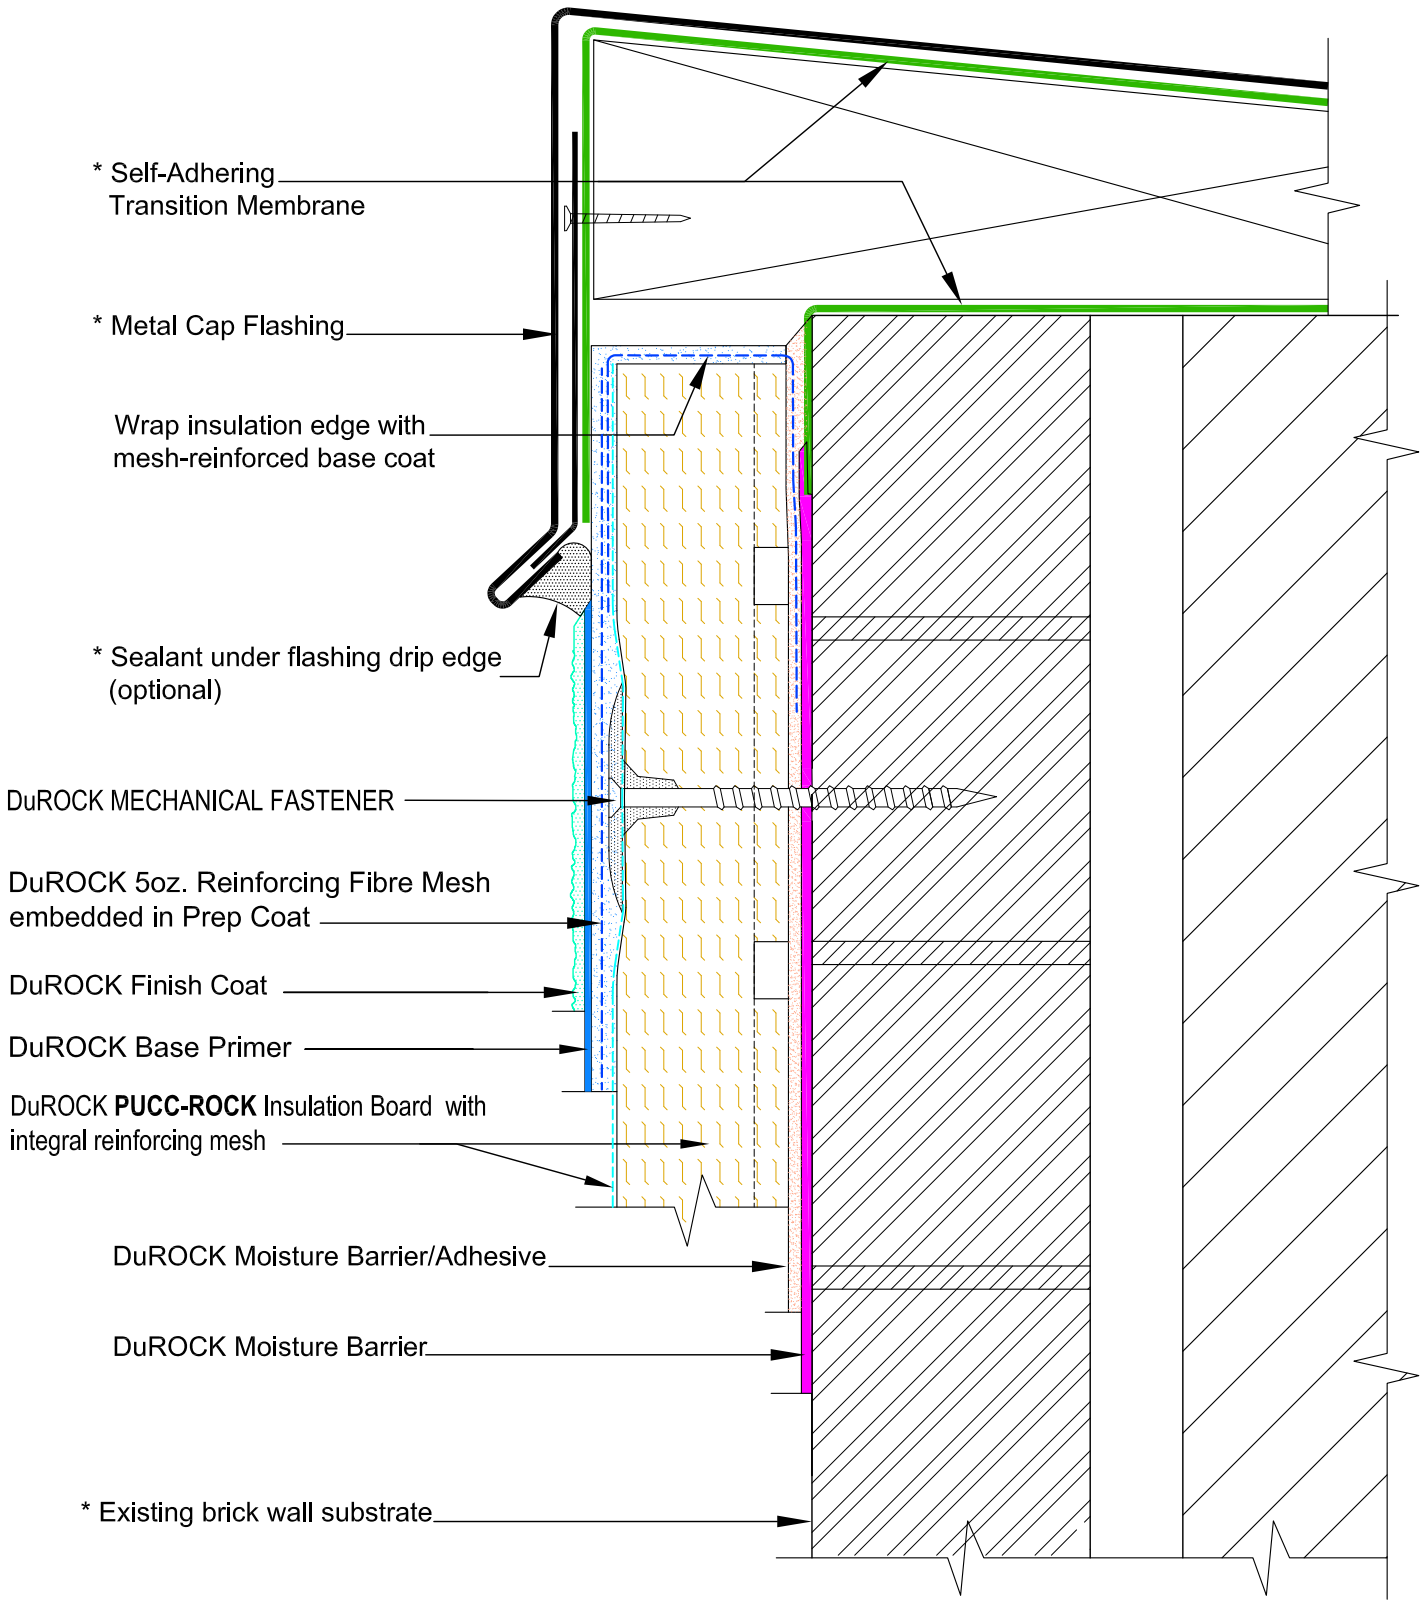

(* by others)

DuROCK SYSTEM:

DuROCK PUCCS-NC for Existing Brick Building

DRAWING TITLE:

TERMINATION AT ROOF TOP PARAPET

This detail complements the corresponding system specification and illustrates the system configuration for the depicted construction. Visit www.durock.com for the latest revisions and contact DuROCK for project-specific details to suit conditions other than those depicted. DuROCK assumes no liability for the architecture, design, engineering, or workmanship of any project.

DuROCK
Alfacing International Limited
101-B ROYTEC ROAD
WOODBRIDGE , ONTARIO
TEL : (905) 856-0133, FAX : (905) 856-9654
www.durock.com
ARCHITECTURAL FINISHING SYSTEMS

LAST REVISE:	MAY 2021
ISSUED:	OCT 2019
DRAWN:	FARZAM
SCALE:	NTS

PUCCS-NC/EBB

D-08

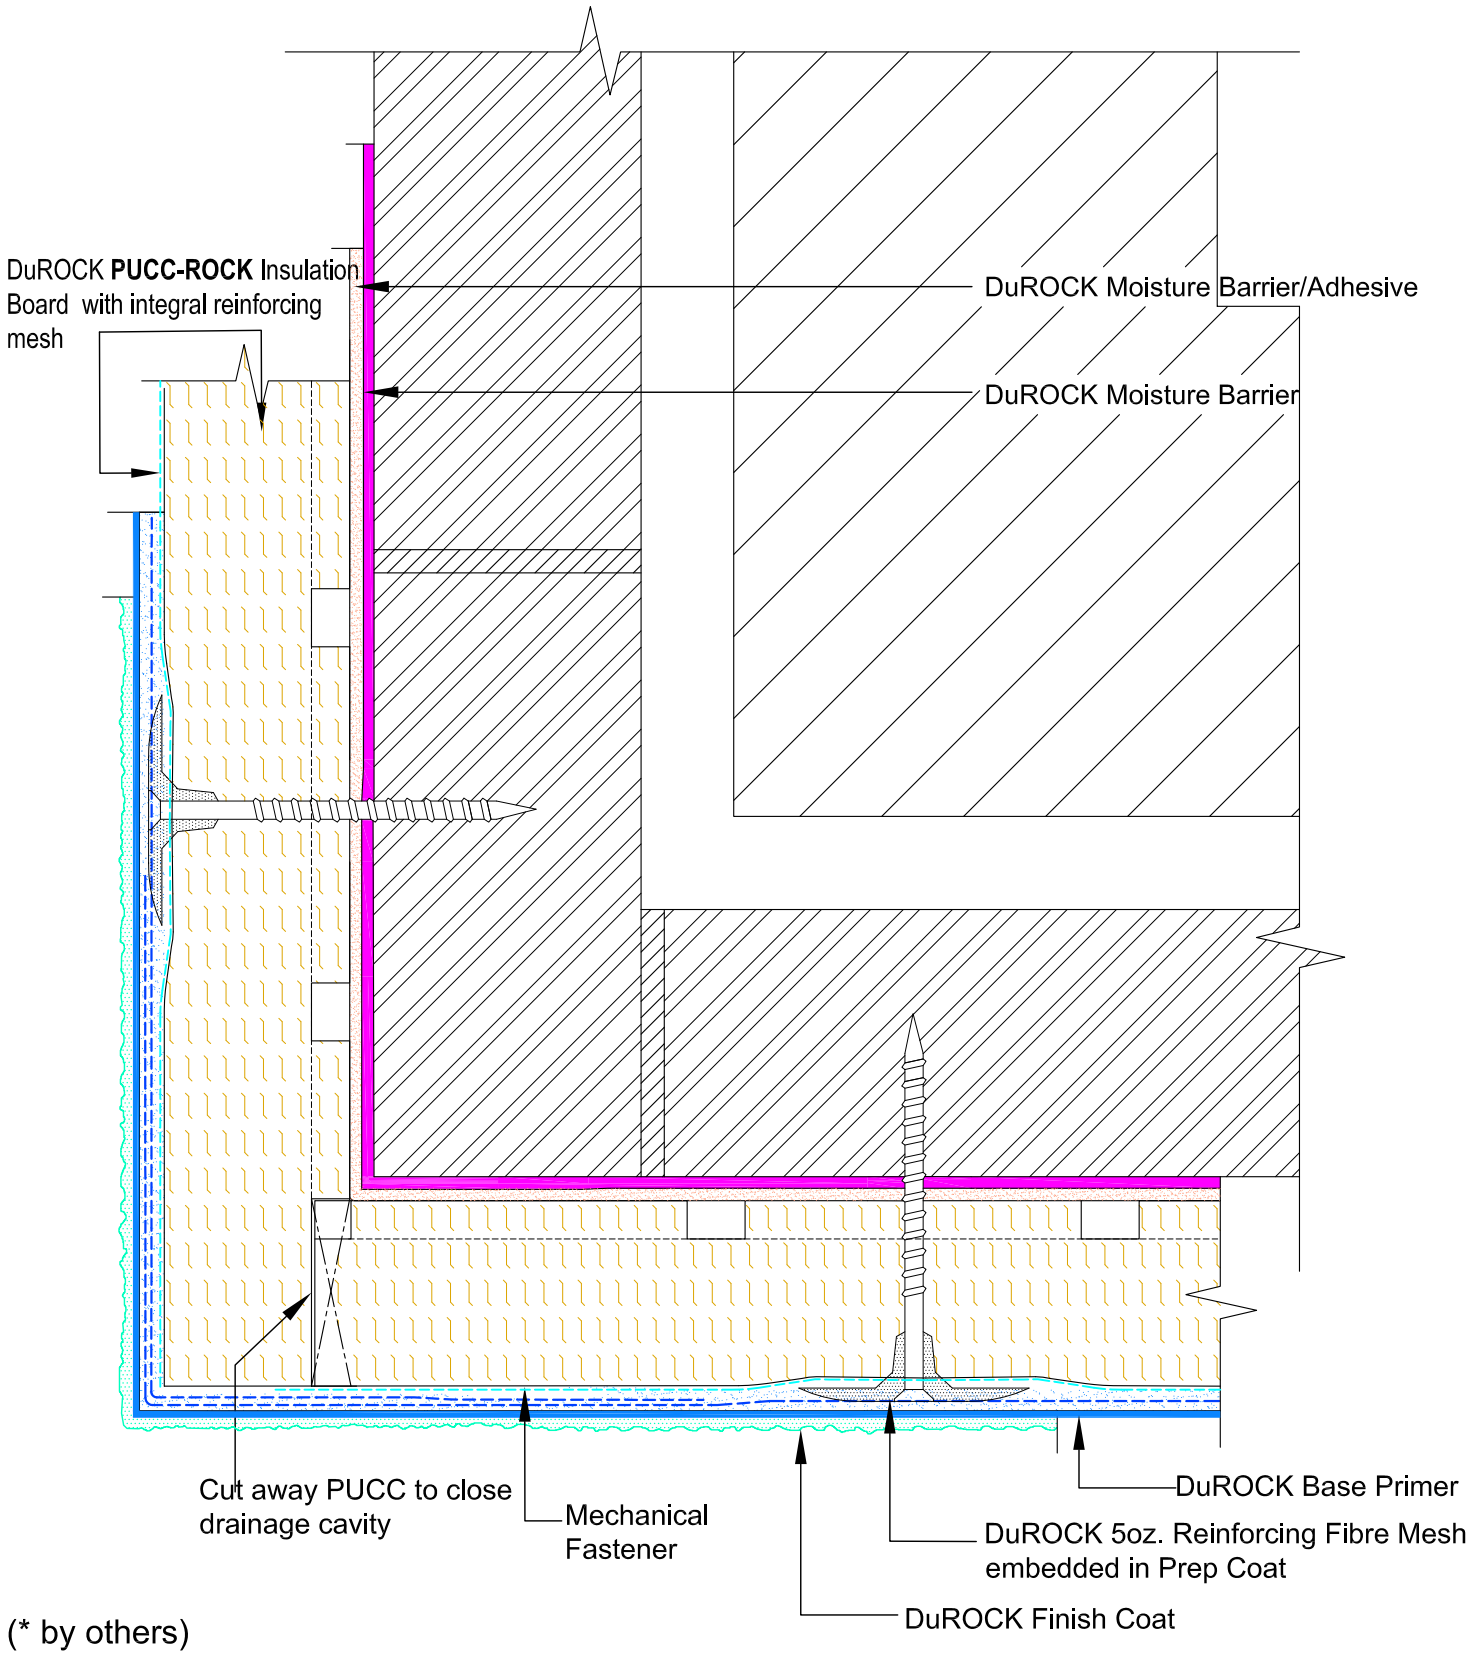

(* by others)

DuROCK SYSTEM:

DuROCK PUCCS-NC for Existing Brick Building

DRAWING TITLE:

OUTSIDE CORNER (PLAN DETAIL)

This detail complements the corresponding system specification and illustrates the system configuration for the depicted construction. Visit www.durock.com for the latest revisions and contact DuROCK for project-specific details to suit conditions other than those depicted. DuROCK assumes no liability for the architecture, design, engineering, or workmanship of any project.

DuROCK
Alfacing International Limited
101-B ROYTEC ROAD
WOODBRIDGE , ONTARIO
TEL : (905) 856-0133, FAX : (905) 856-9654
www.durock.com
ARCHITECTURAL FINISHING SYSTEMS

LAST REVISE:	MAY 2021
ISSUED:	OCT 2019
DRAWN:	FARZAM
SCALE:	NTS

PUCCS-NC/EBB

D-09

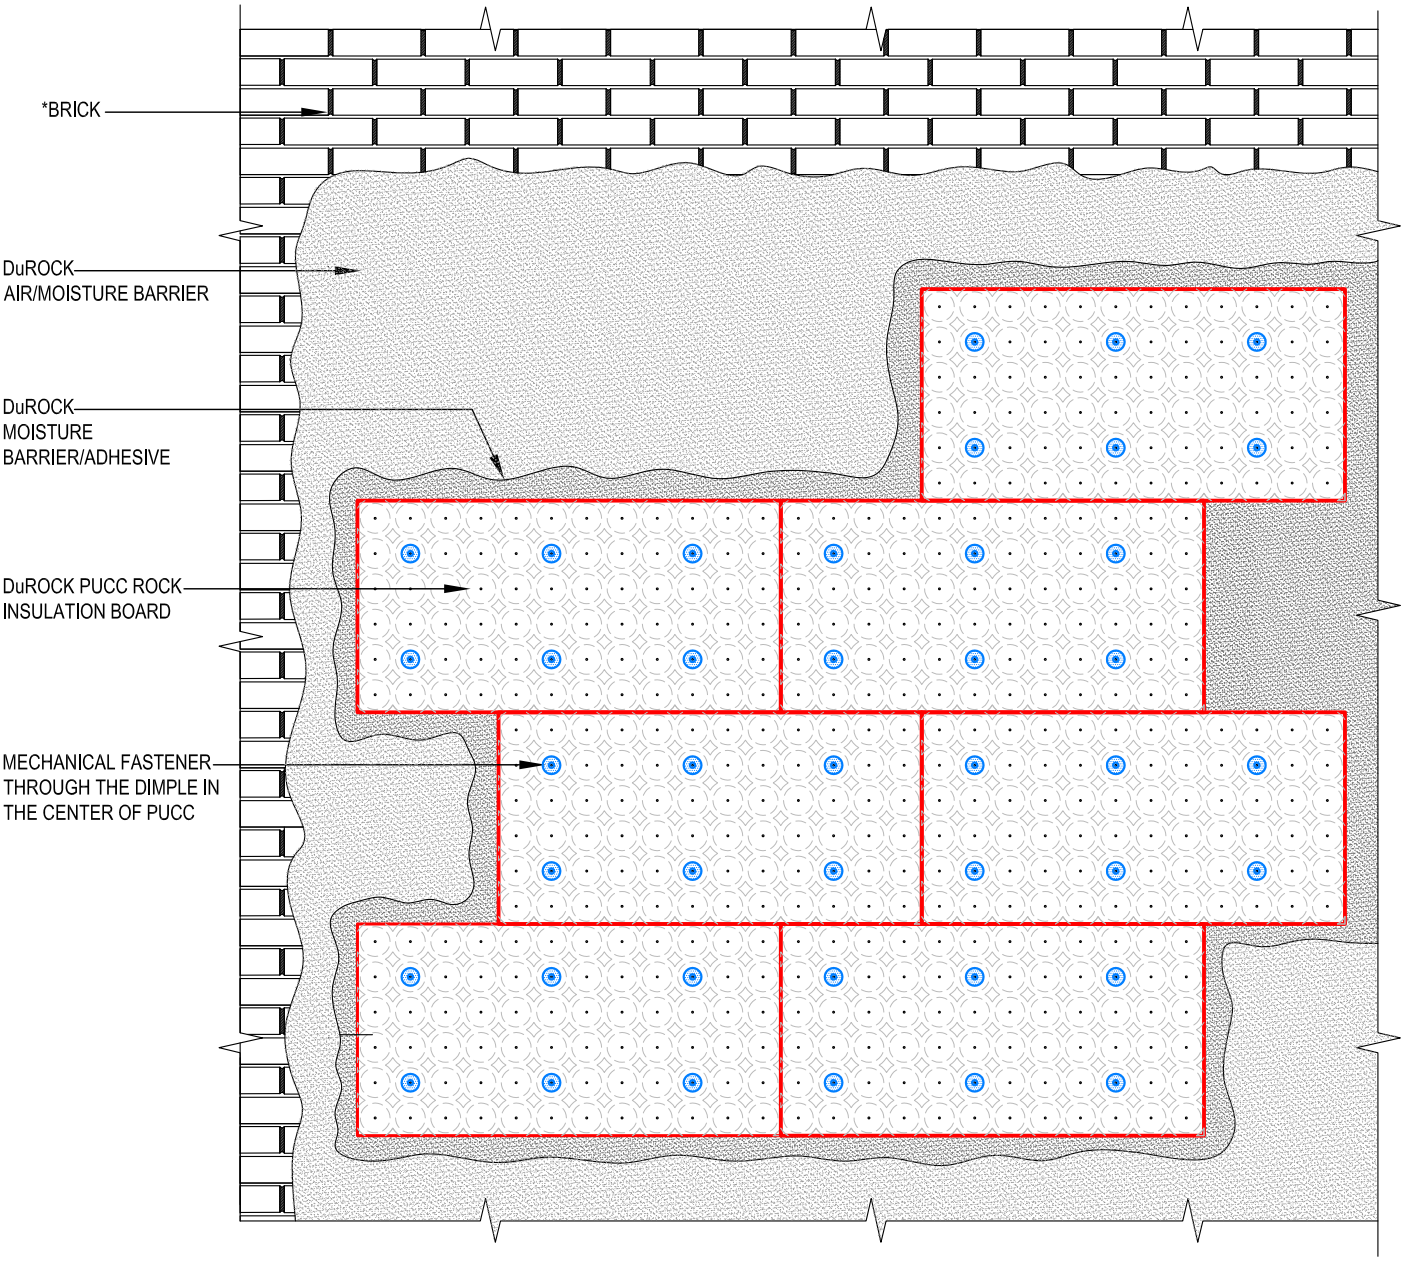

(* by others)

DuROCK SYSTEM:

DuROCK PUCCS-NC for Existing Brick Building

DRAWING TITLE:

PUCC-ROCK INSTALLATION AND FASTENING PATTERN

This detail complements the corresponding system specification and illustrates the system configuration for the depicted construction. Visit www.durock.com for the latest revisions and contact DuROCK for project-specific details to suit conditions other than those depicted. DuROCK assumes no liability for the architecture, design, engineering, or workmanship of any project.

DuROCK
Alfacing International Limited
101-B ROYTEC ROAD
WOODBRIDGE , ONTARIO
TEL : (905) 856-0133, FAX : (905) 856-9654
www.durock.com
ARCHITECTURAL FINISHING SYSTEMS

LAST REVISE:	MAY 2021
ISSUED:	OCT 2019
DRAWN:	FARZAM
SCALE:	NTS

PUCCS-NC/EBB

D-10