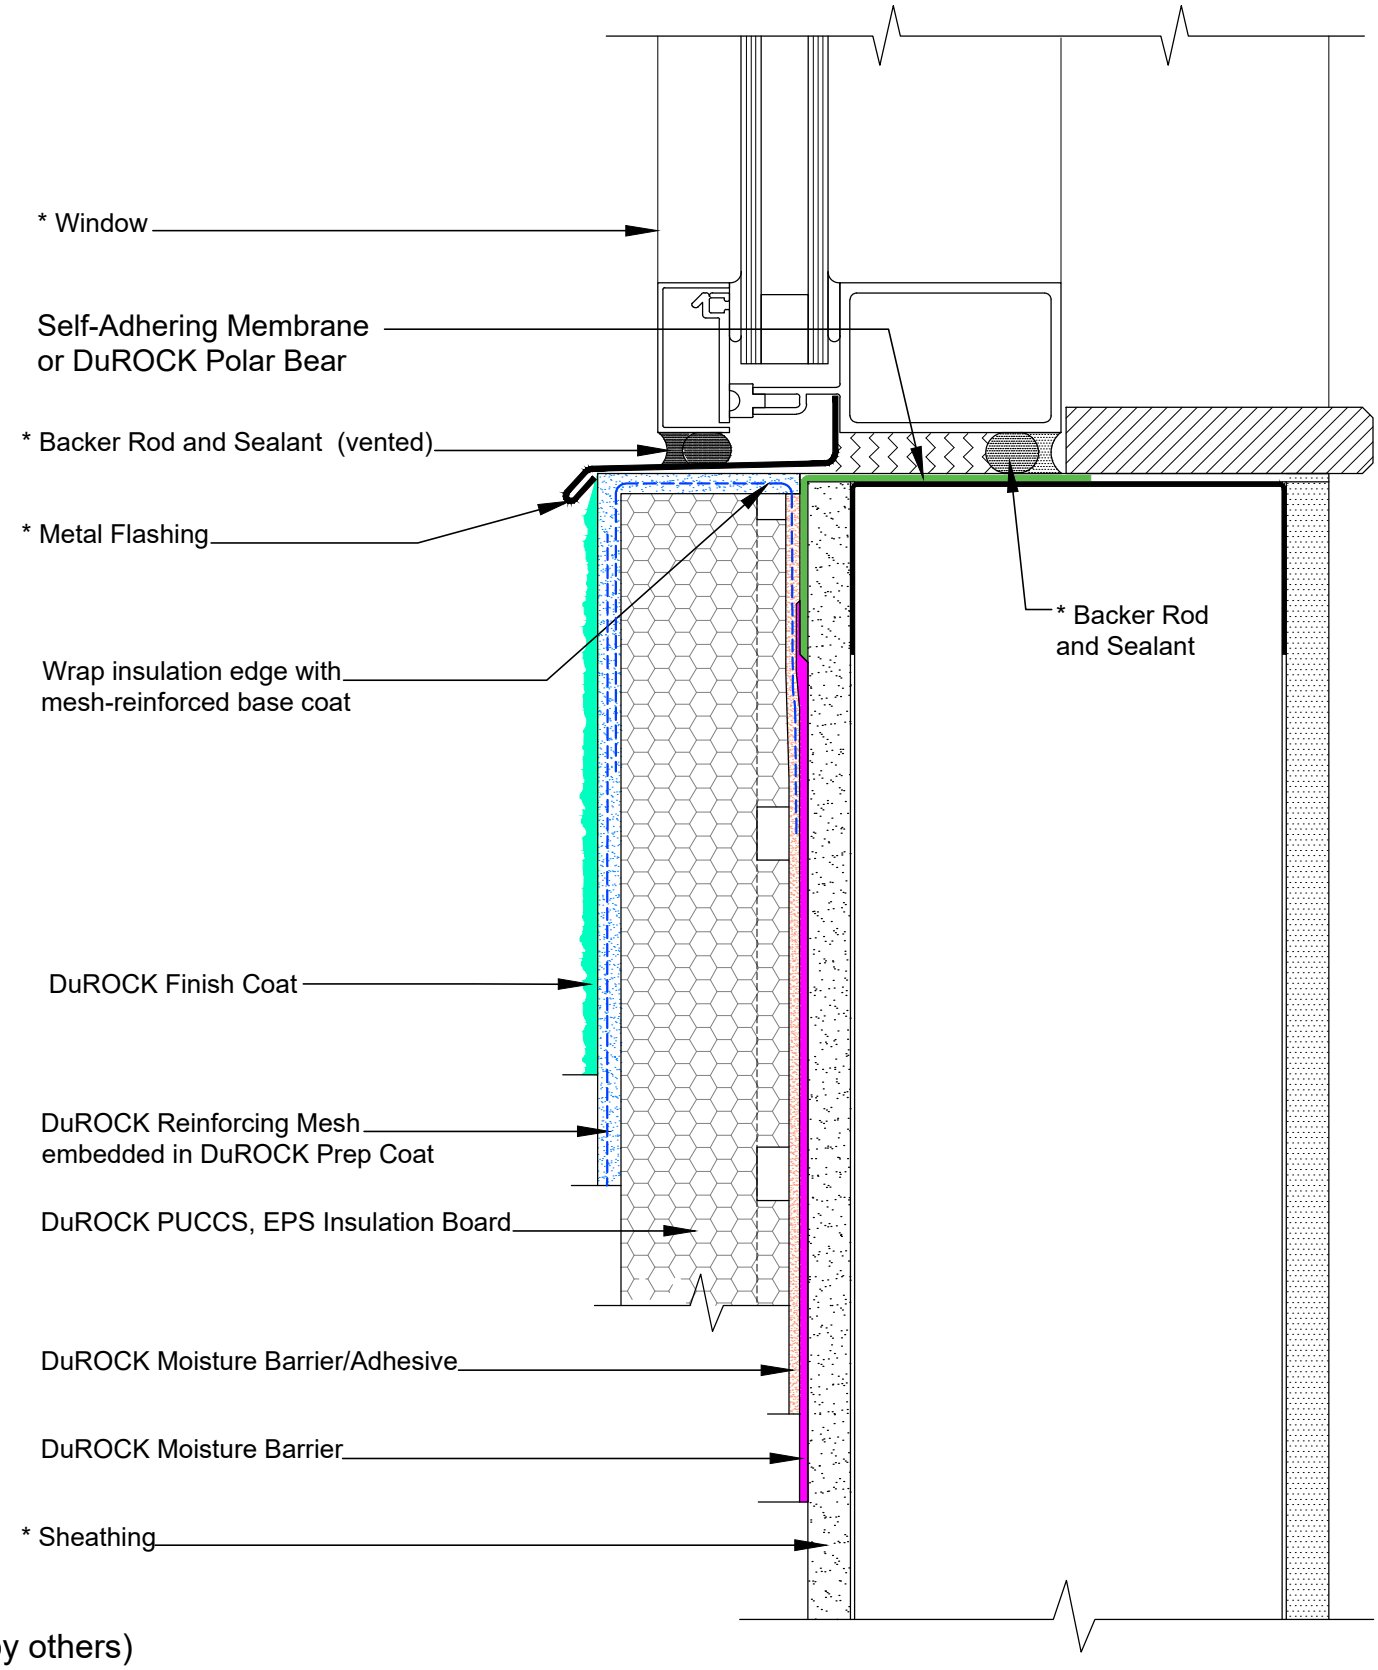

(* by others)

DuROCK SYSTEM:

PUCCS-CHRC

(FOR COMMERCIAL AND HIGH RISE CONSTRUCTION)

DRAWING TITLE:

WINDOW SILL DETAIL

This detail complements the corresponding system specification and illustrates the system configuration for the depicted construction. Visit www.durock.com for the latest revisions and contact DuROCK for project-specific details to suit conditions other than those depicted. DuROCK assumes no liability for the architecture, design, engineering, or workmanship of any project.

DuROCK
Alfacing International Limited
101-B ROYTEC ROAD
WOODBRIDGE , ONTARIO
TEL : (905) 856-0133, FAX : (905) 856-9654
www.durock.com
ARCHITECTURAL FINISHING SYSTEMS

LAST REVISE:	JULY 2024
ISSUED:	MAR 2007
DRAWN:	RIZ
SCALE:	NTS

PUCCS-CHRC

D-03