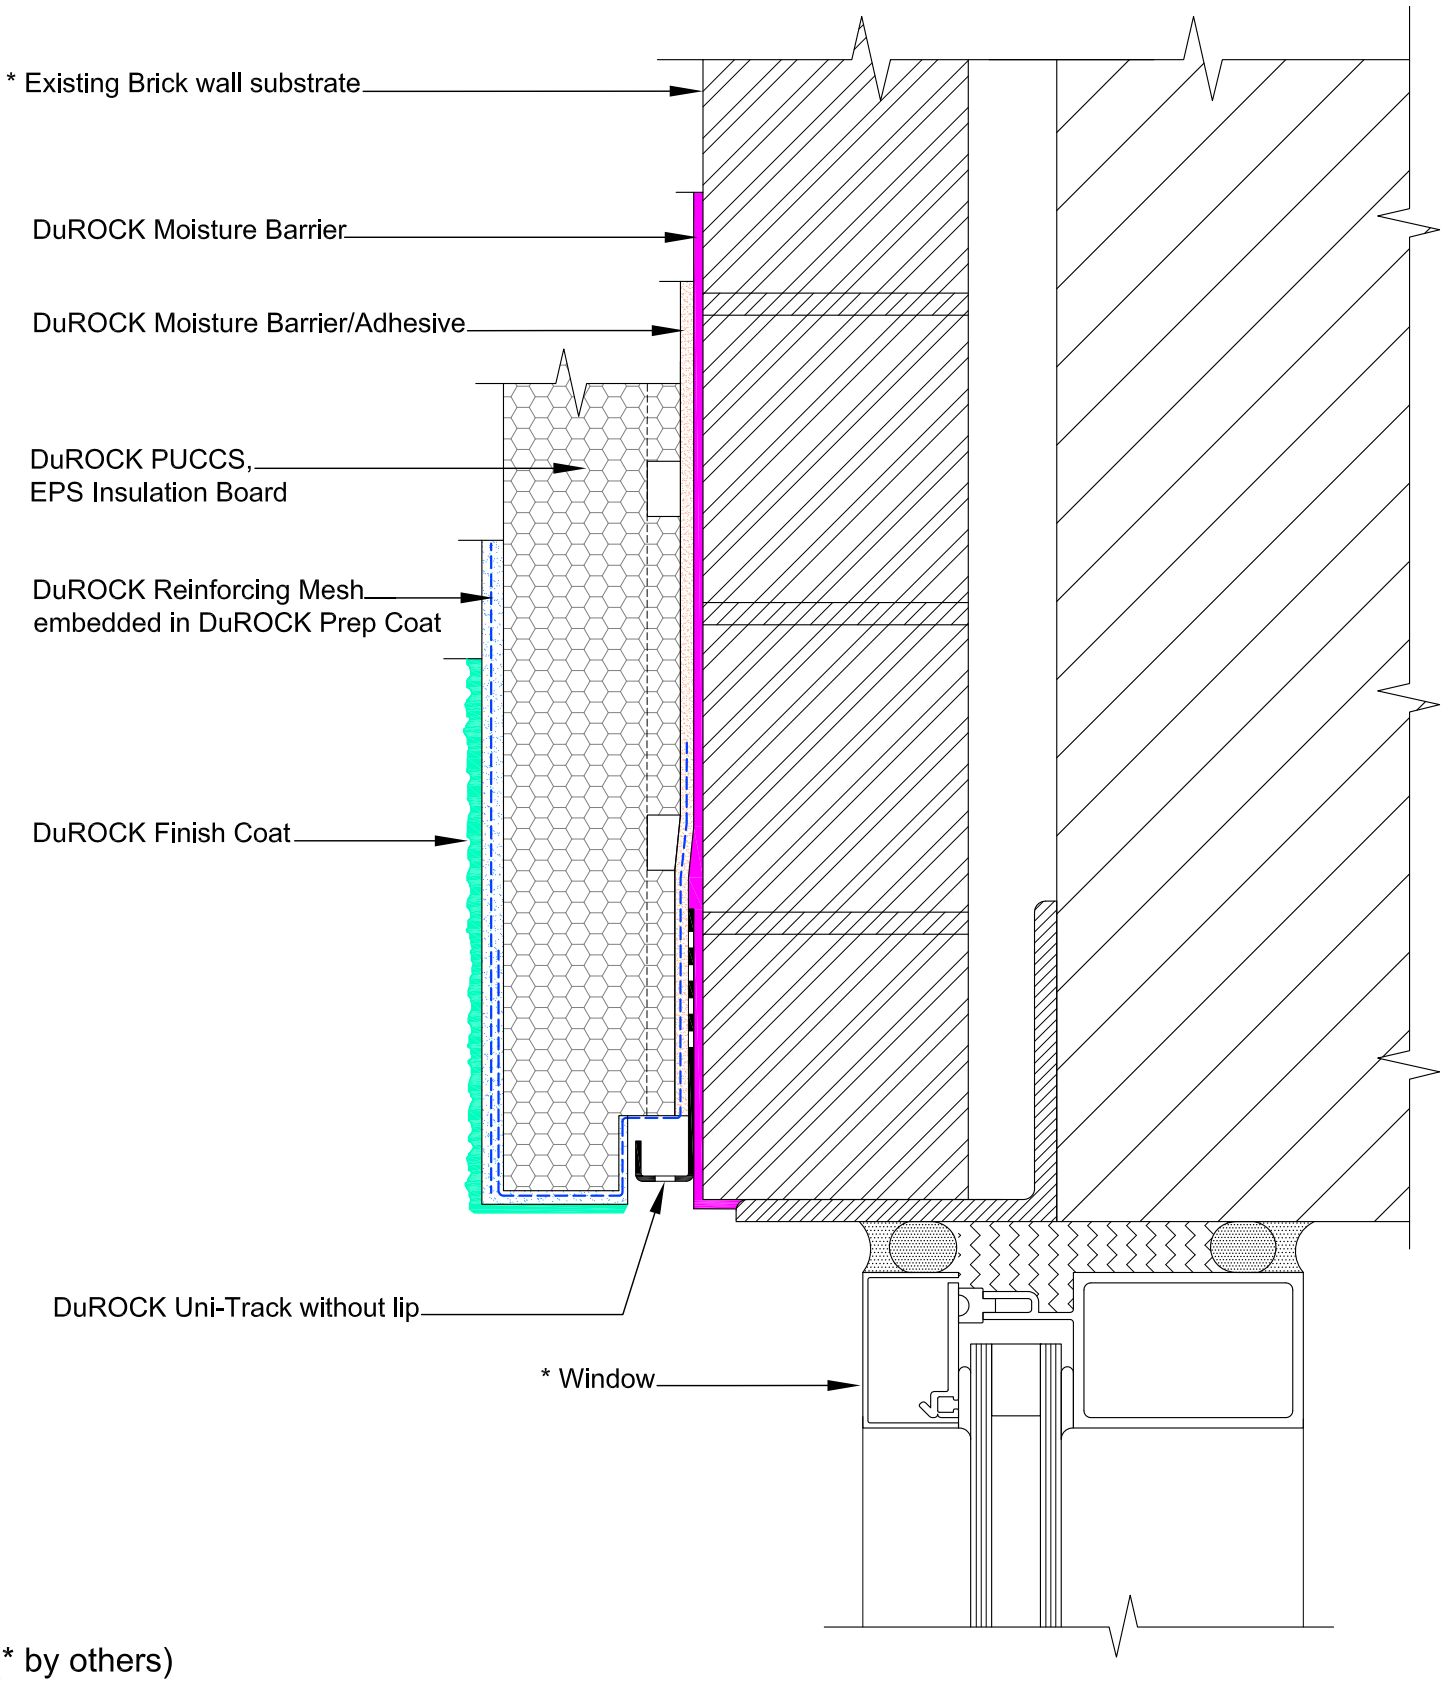


(* by others)

DuROCK SYSTEM:

**DuROCK PUCCS for Existing Brick Building**

DRAWING TITLE:

# EIFS AT WINDOW HEADER

This detail complements the corresponding system specification and illustrates the system configuration for the depicted construction. Visit www.durock.com for the latest revisions and contact DuROCK for project-specific details to suit conditions other than those depicted. DuROCK assumes no liability for the architecture, design, engineering, or workmanship of any project.

DuROCK
Alfacing International Limited
101-B ROYTEC ROAD
WOODBRIDGE , ONTARIO
TEL : (905) 856-0133, FAX : (905) 856-9654
www.durock.com
ARCHITECTURAL FINISHING SYSTEMS

| | |
|---|---|
| LAST REVISE: | MAY 2021 |
| ISSUED: | OCT 2019 |
| DRAWN: | RIZ |
| SCALE: | NTS |

PUCCS-EBB

**D-01**