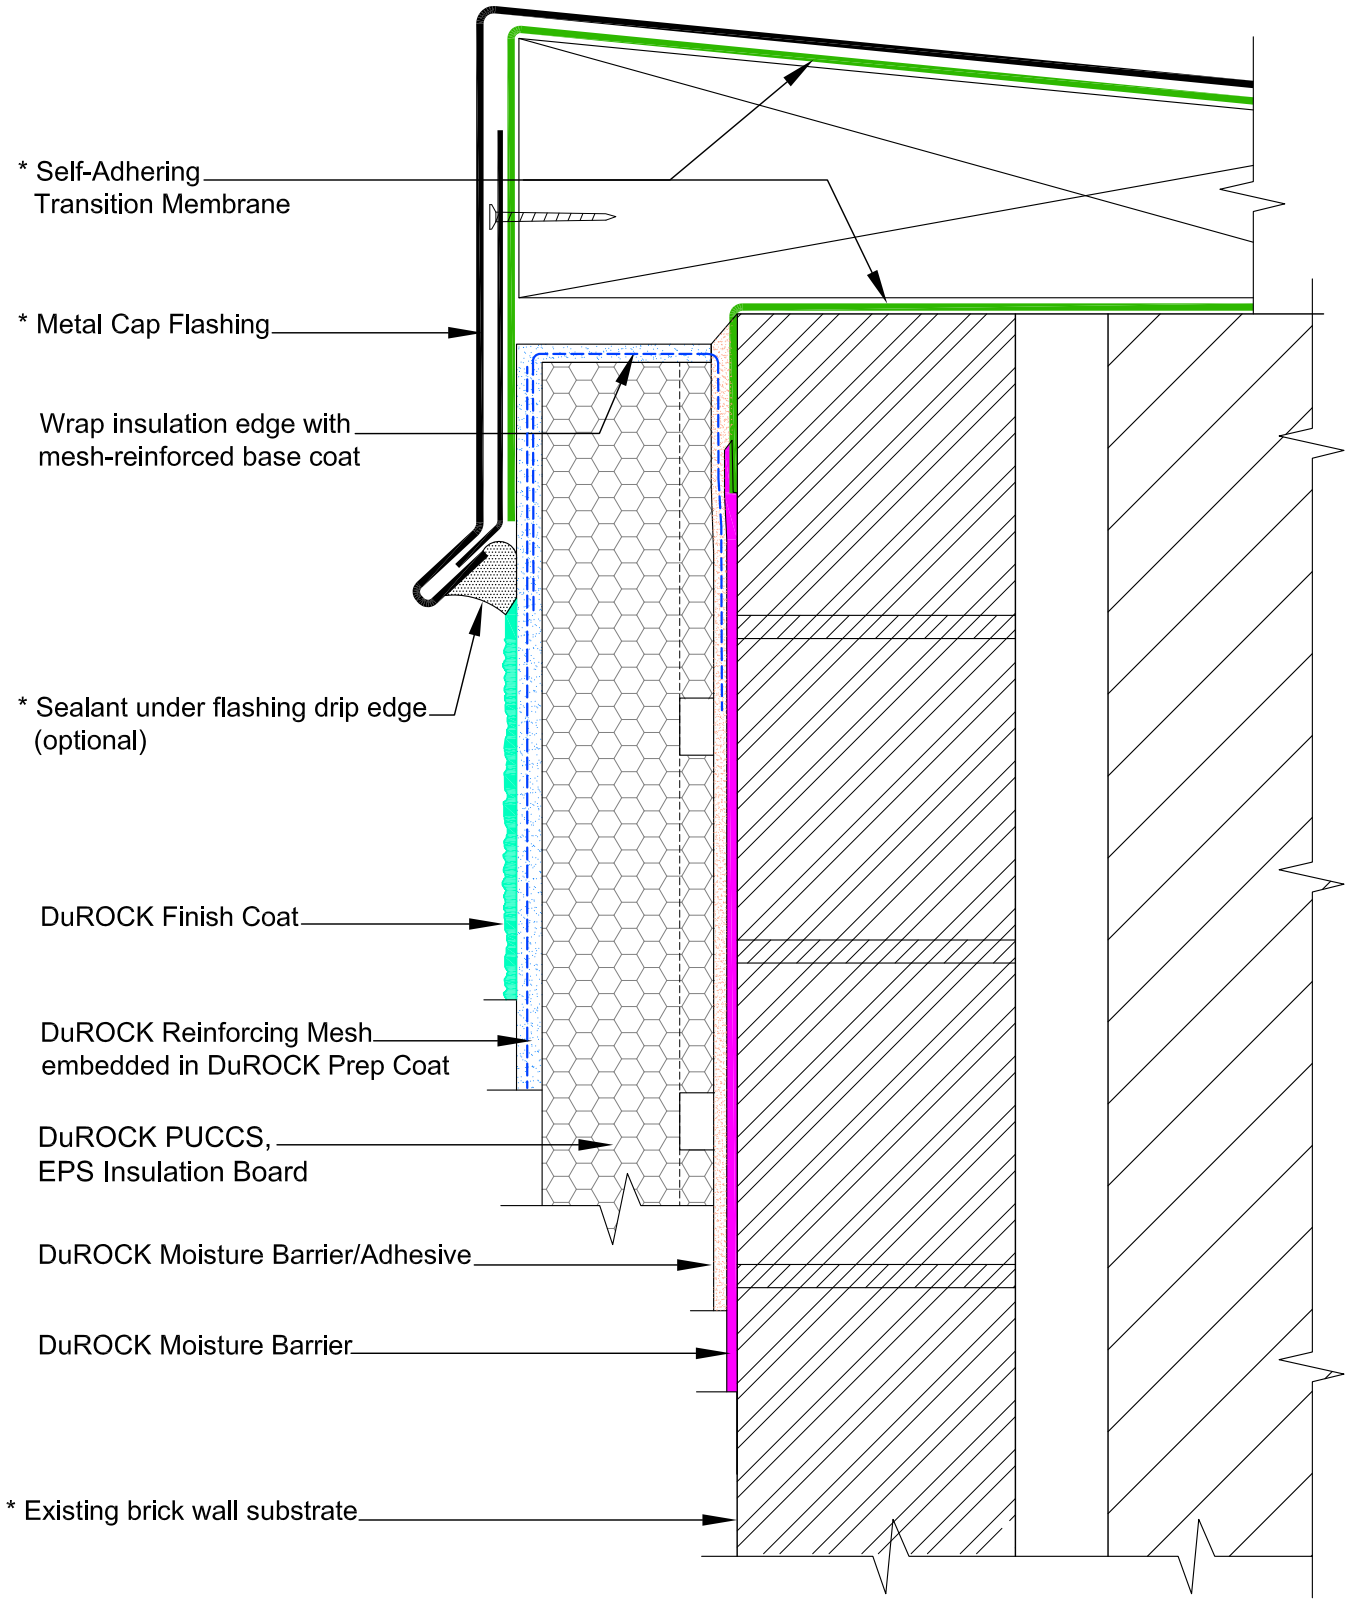

(* by others)

DuROCK SYSTEM:

DuROCK PUCCS for Existing Brick Building

DRAWING TITLE:

TERMINATION AT ROOF TOP PARAPET

This detail complements the corresponding system specification and illustrates the system configuration for the depicted construction. Visit www.durock.com for the latest revisions and contact DuROCK for project-specific details to suit conditions other than those depicted. DuROCK assumes no liability for the architecture, design, engineering, or workmanship of any project.

DuROCK

Alfacing International Limited

101-B ROYTEC ROAD
WOODBRIDGE , ONTARIO
TEL : (905) 856-0133, FAX : (905) 856-9654

www.durock.com

ARCHITECTURAL FINISHING SYSTEMS

LAST REVISE:	MAY 2021
ISSUED:	OCT 2019
DRAWN:	RIZ
SCALE:	NTS

PUCCS-EBB

D-08