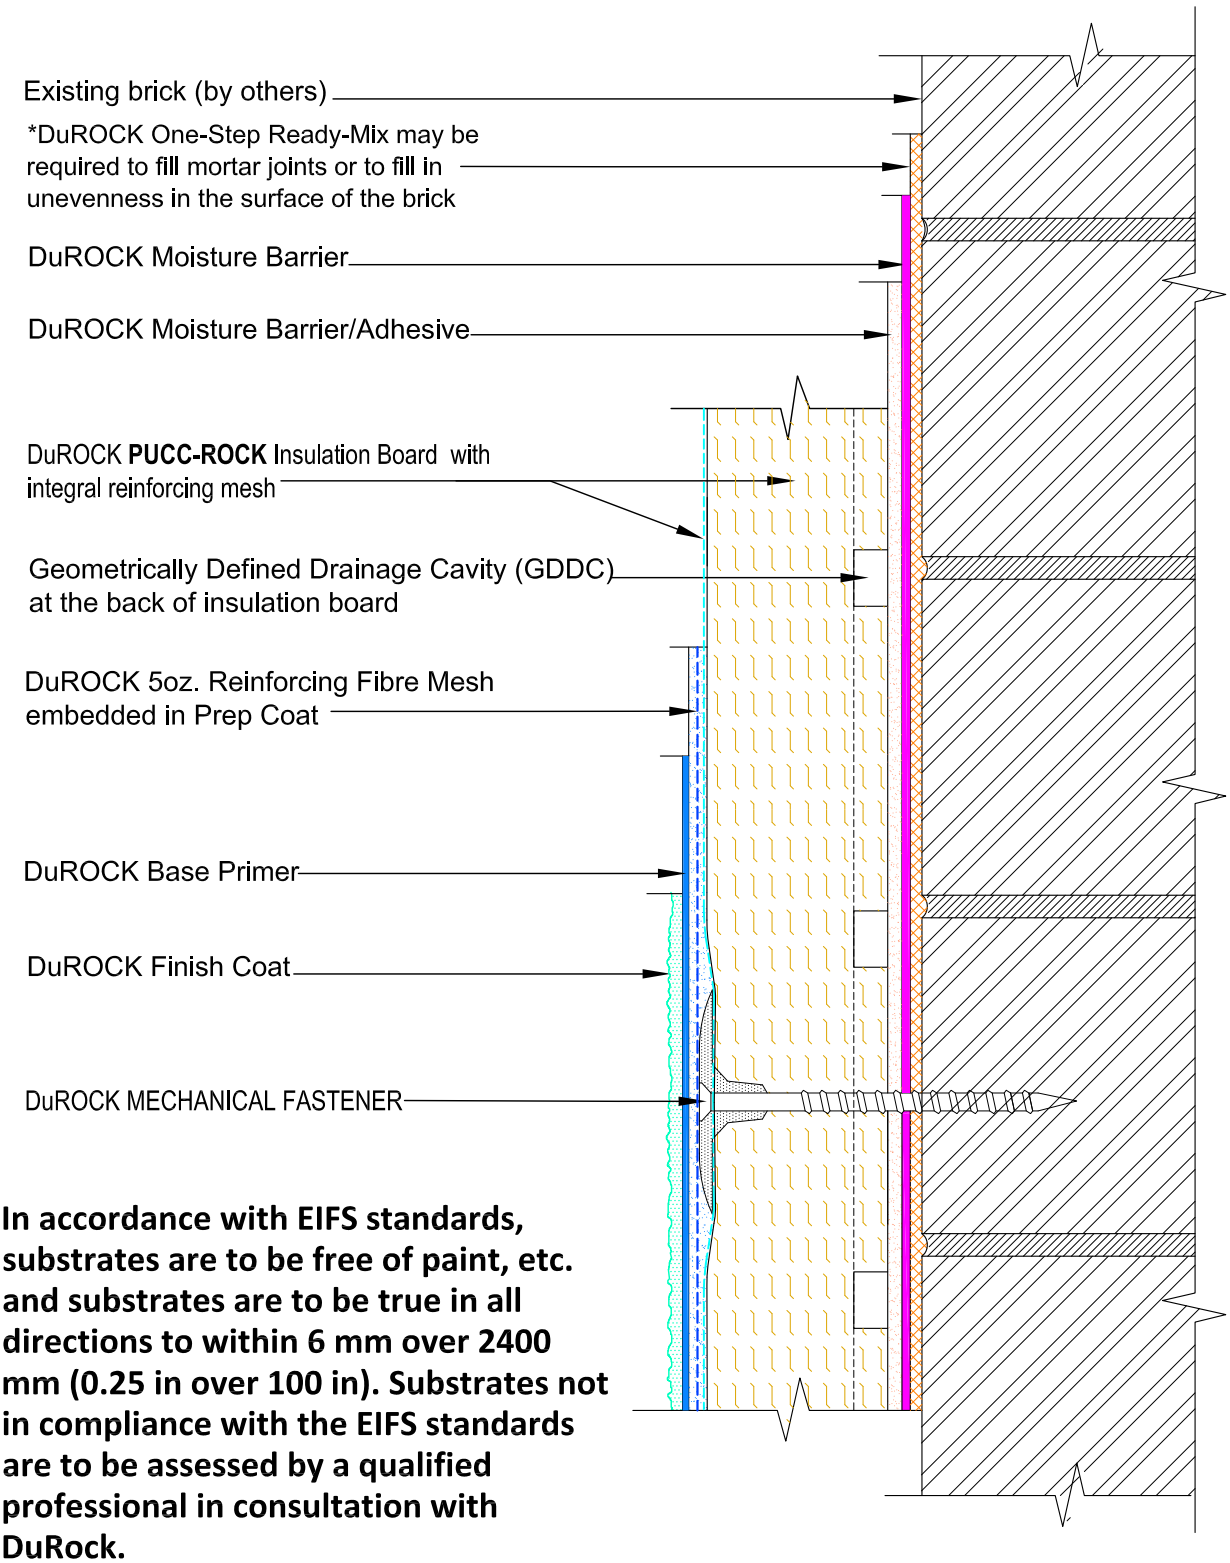

In accordance with EIFS standards, substrates are to be free of paint, etc. and substrates are to be true in all directions to within 6 mm over 2400 mm (0.25 in over 100 in). Substrates not in compliance with the EIFS standards are to be assessed by a qualified professional in consultation with DuRock.

DuROCK SYSTEM:

DuROCK PUCCS-NC for Existing Brick Buildings

DRAWING TITLE:

PUCCS-NC
STANDARD SECTION DETAIL

This detail complements the corresponding system specification and illustrates the system configuration for the depicted construction. Visit www.durock.com for the latest revisions and contact DuROCK for project-specific details to suit conditions other than those depicted. DuROCK assumes no liability for the architecture, design, engineering, or workmanship of any project.

DuROCK
Alfacing International Limited
101-B ROYTEC ROAD
WOODBRIDGE , ONTARIO
TEL : (905) 856-0133, FAX : (905) 856-9654
www.durock.com
ARCHITECTURAL FINISHING SYSTEMS

LAST REVISE:	MAY 2021
ISSUED:	OCT 2019
DRAWN:	FARZAM
SCALE:	NTS

PUCCS-NC/EBB
COVER