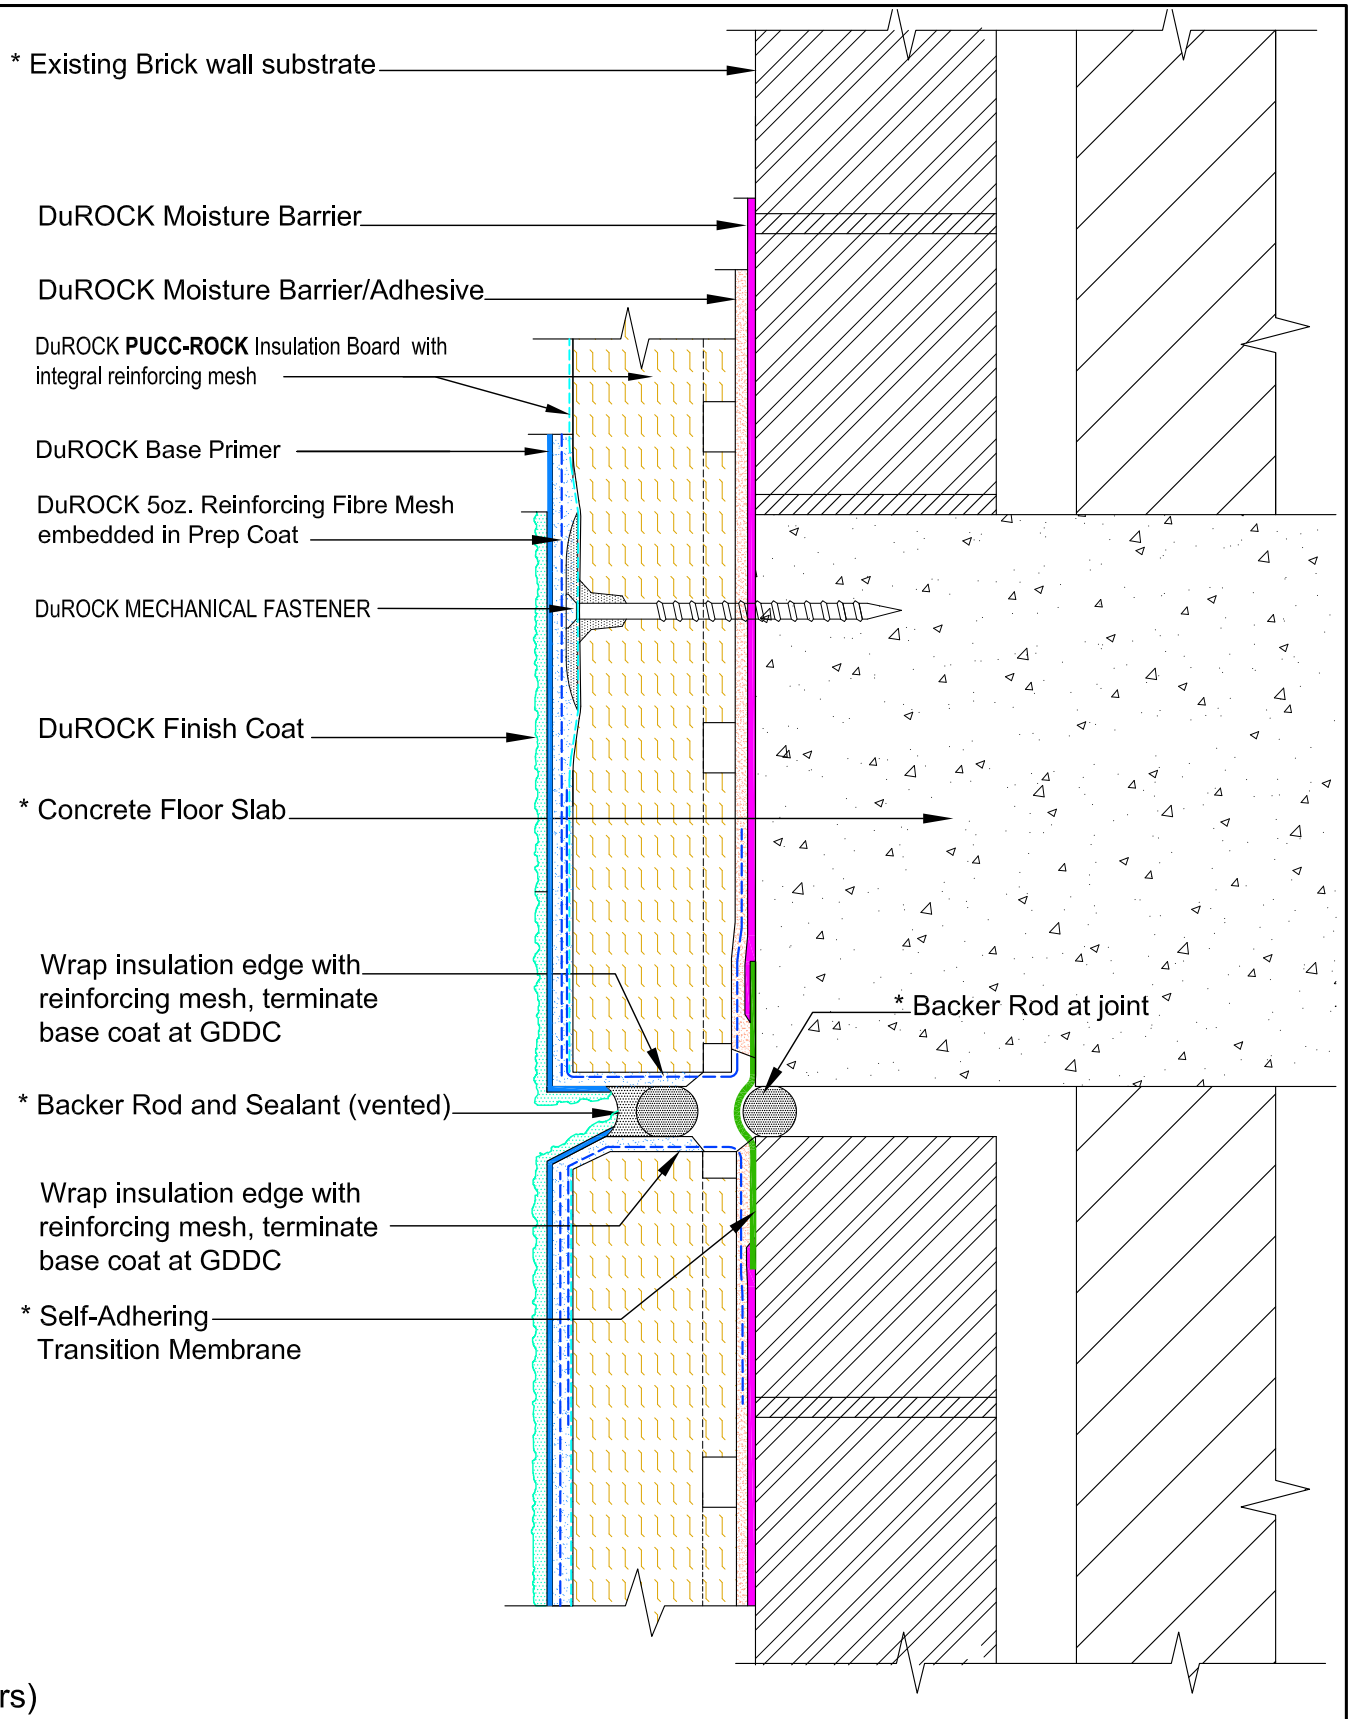

(* by others)

DuROCK SYSTEM:

DoRUCK PUCCS-NC for Existing Brick Building

DRAWING TITLE:

HORIZONTAL EXPANSION JOINT
(SEALED OPTION)

This detail complements the corresponding system specification and illustrates the system configuration for the depicted construction. Visit www.durock.com for the latest revisions and contact DuROCK for project-specific details to suit conditions other than those depicted. DuROCK assumes no liability for the architecture, design, engineering, or workmanship of any project.

DuROCK
Alfacing International Limited
101-B ROYTEC ROAD
WOODBRIDGE , ONTARIO
TEL : (905) 856-0133, FAX : (905) 856-9654
www.durock.com
ARCHITECTURAL FINISHING SYSTEMS

LAST REVISE:	MAY 2021
ISSUED:	OCT 2019
DRAWN:	FARZAM
SCALE:	NTS

PUCCS-NC/EBB

D-04